



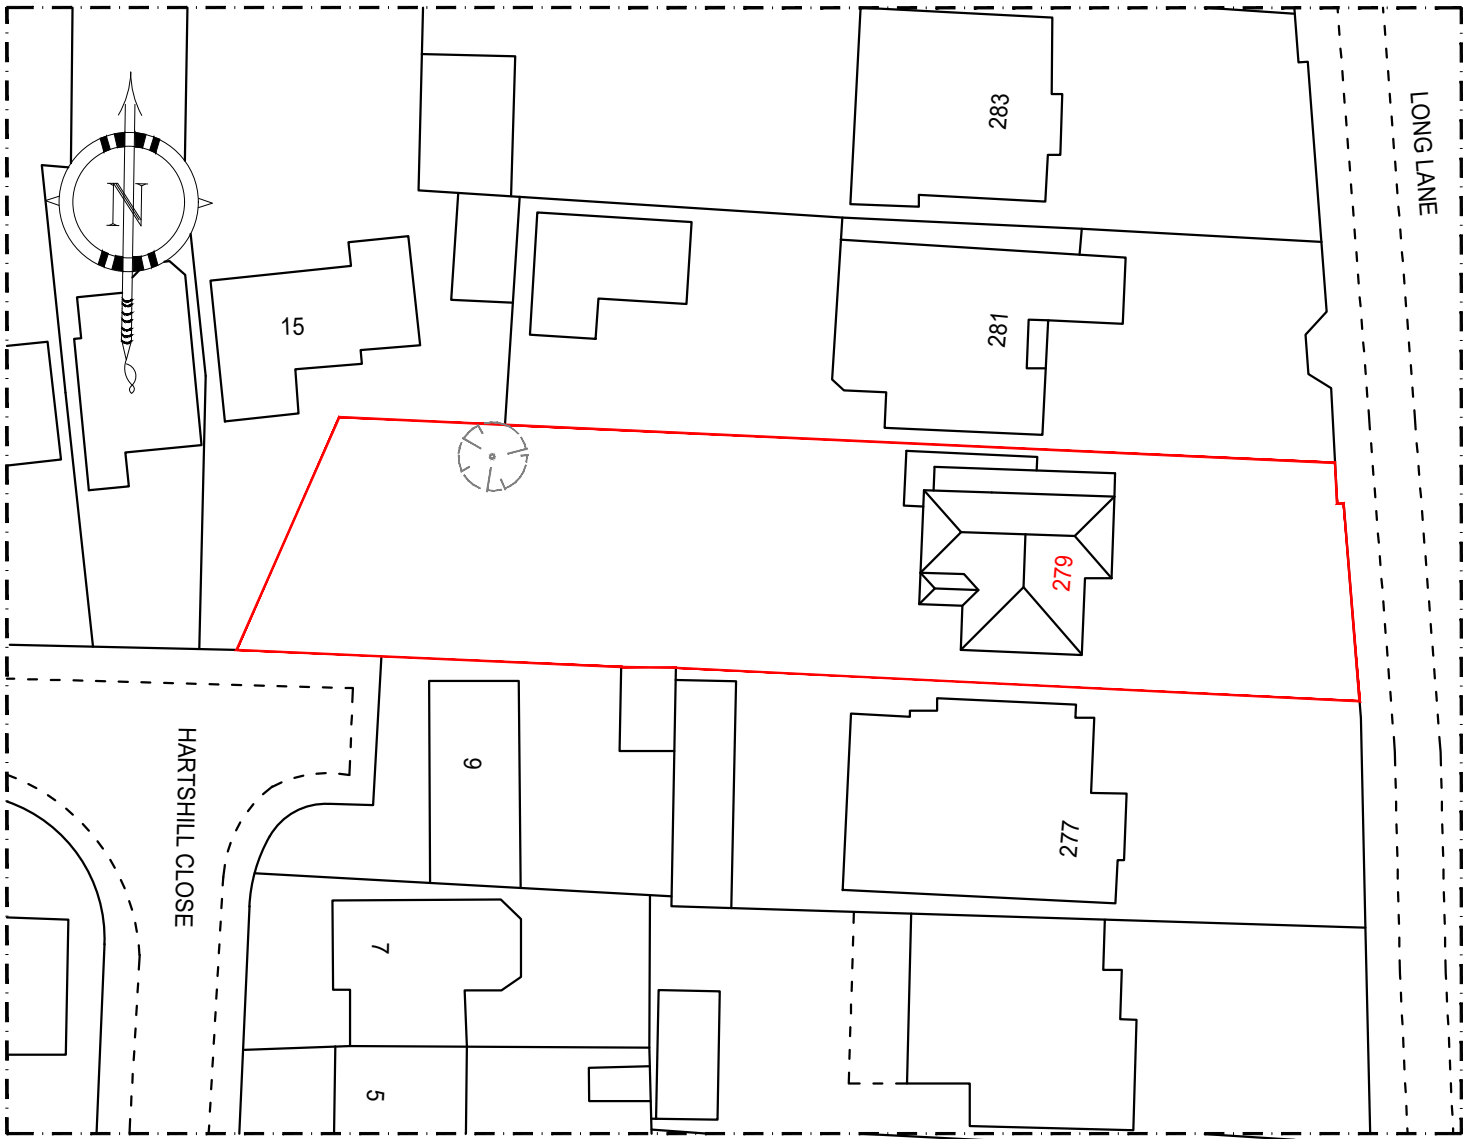

EXISTING SITE PLAN
SCALE: 1/500 @A3

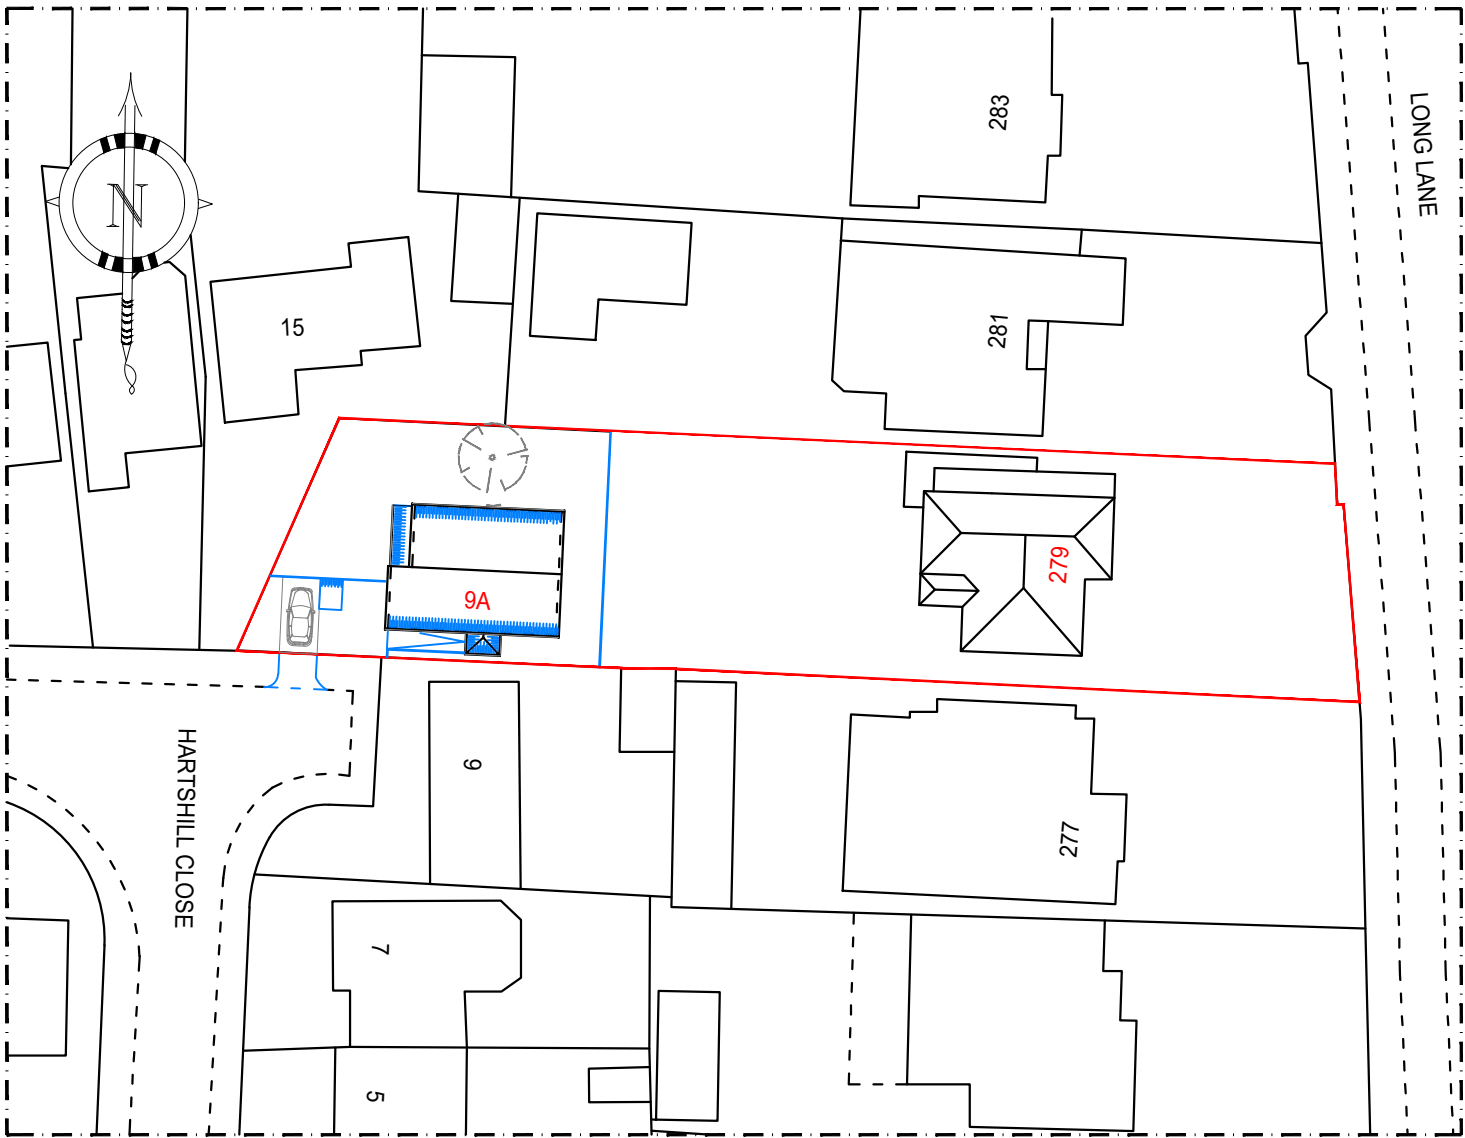

PROPOSED SITE PLAN
SCALE: 1/500 @A3



REV. A	AUG. 2026	-RELOCATION OF THE PROPOSAL BUILDING
-----------	--------------	--------------------------------------

THE CONTENTS OF THIS PLAN INCLUDING THE PRINTED NOTES ARE COPYRIGHT AND REPRODUCTION IN WHOLE OR PART IS NOT PERMITTED WITHOUT PRIOR CONSENT OF ANVA LIMITED ARCHITECTURAL, ENGINEERING AND LICENSING IN WRITING.

279 LONG LANE
HILLINGDON
UXBRIDGE
UB10 9JS
(9A HARTSHILL CLOSE
UB10 9LH)

EXISTING&PROPOSED
-SITE PLAN

SCALE: 1/100 @A3	DATE: MAY. 2026
REF. NO : 037.26/01	

anva architectural,
engineering and licensing
P.O. BOX 1827
ILFORD. IG2 7WJ
TEL: 020 8586 4401 FAX:020 8586 4401
MOBILE: 077 10942923 / 079 30407212
E-MAIL: info@a-anva.co.uk