


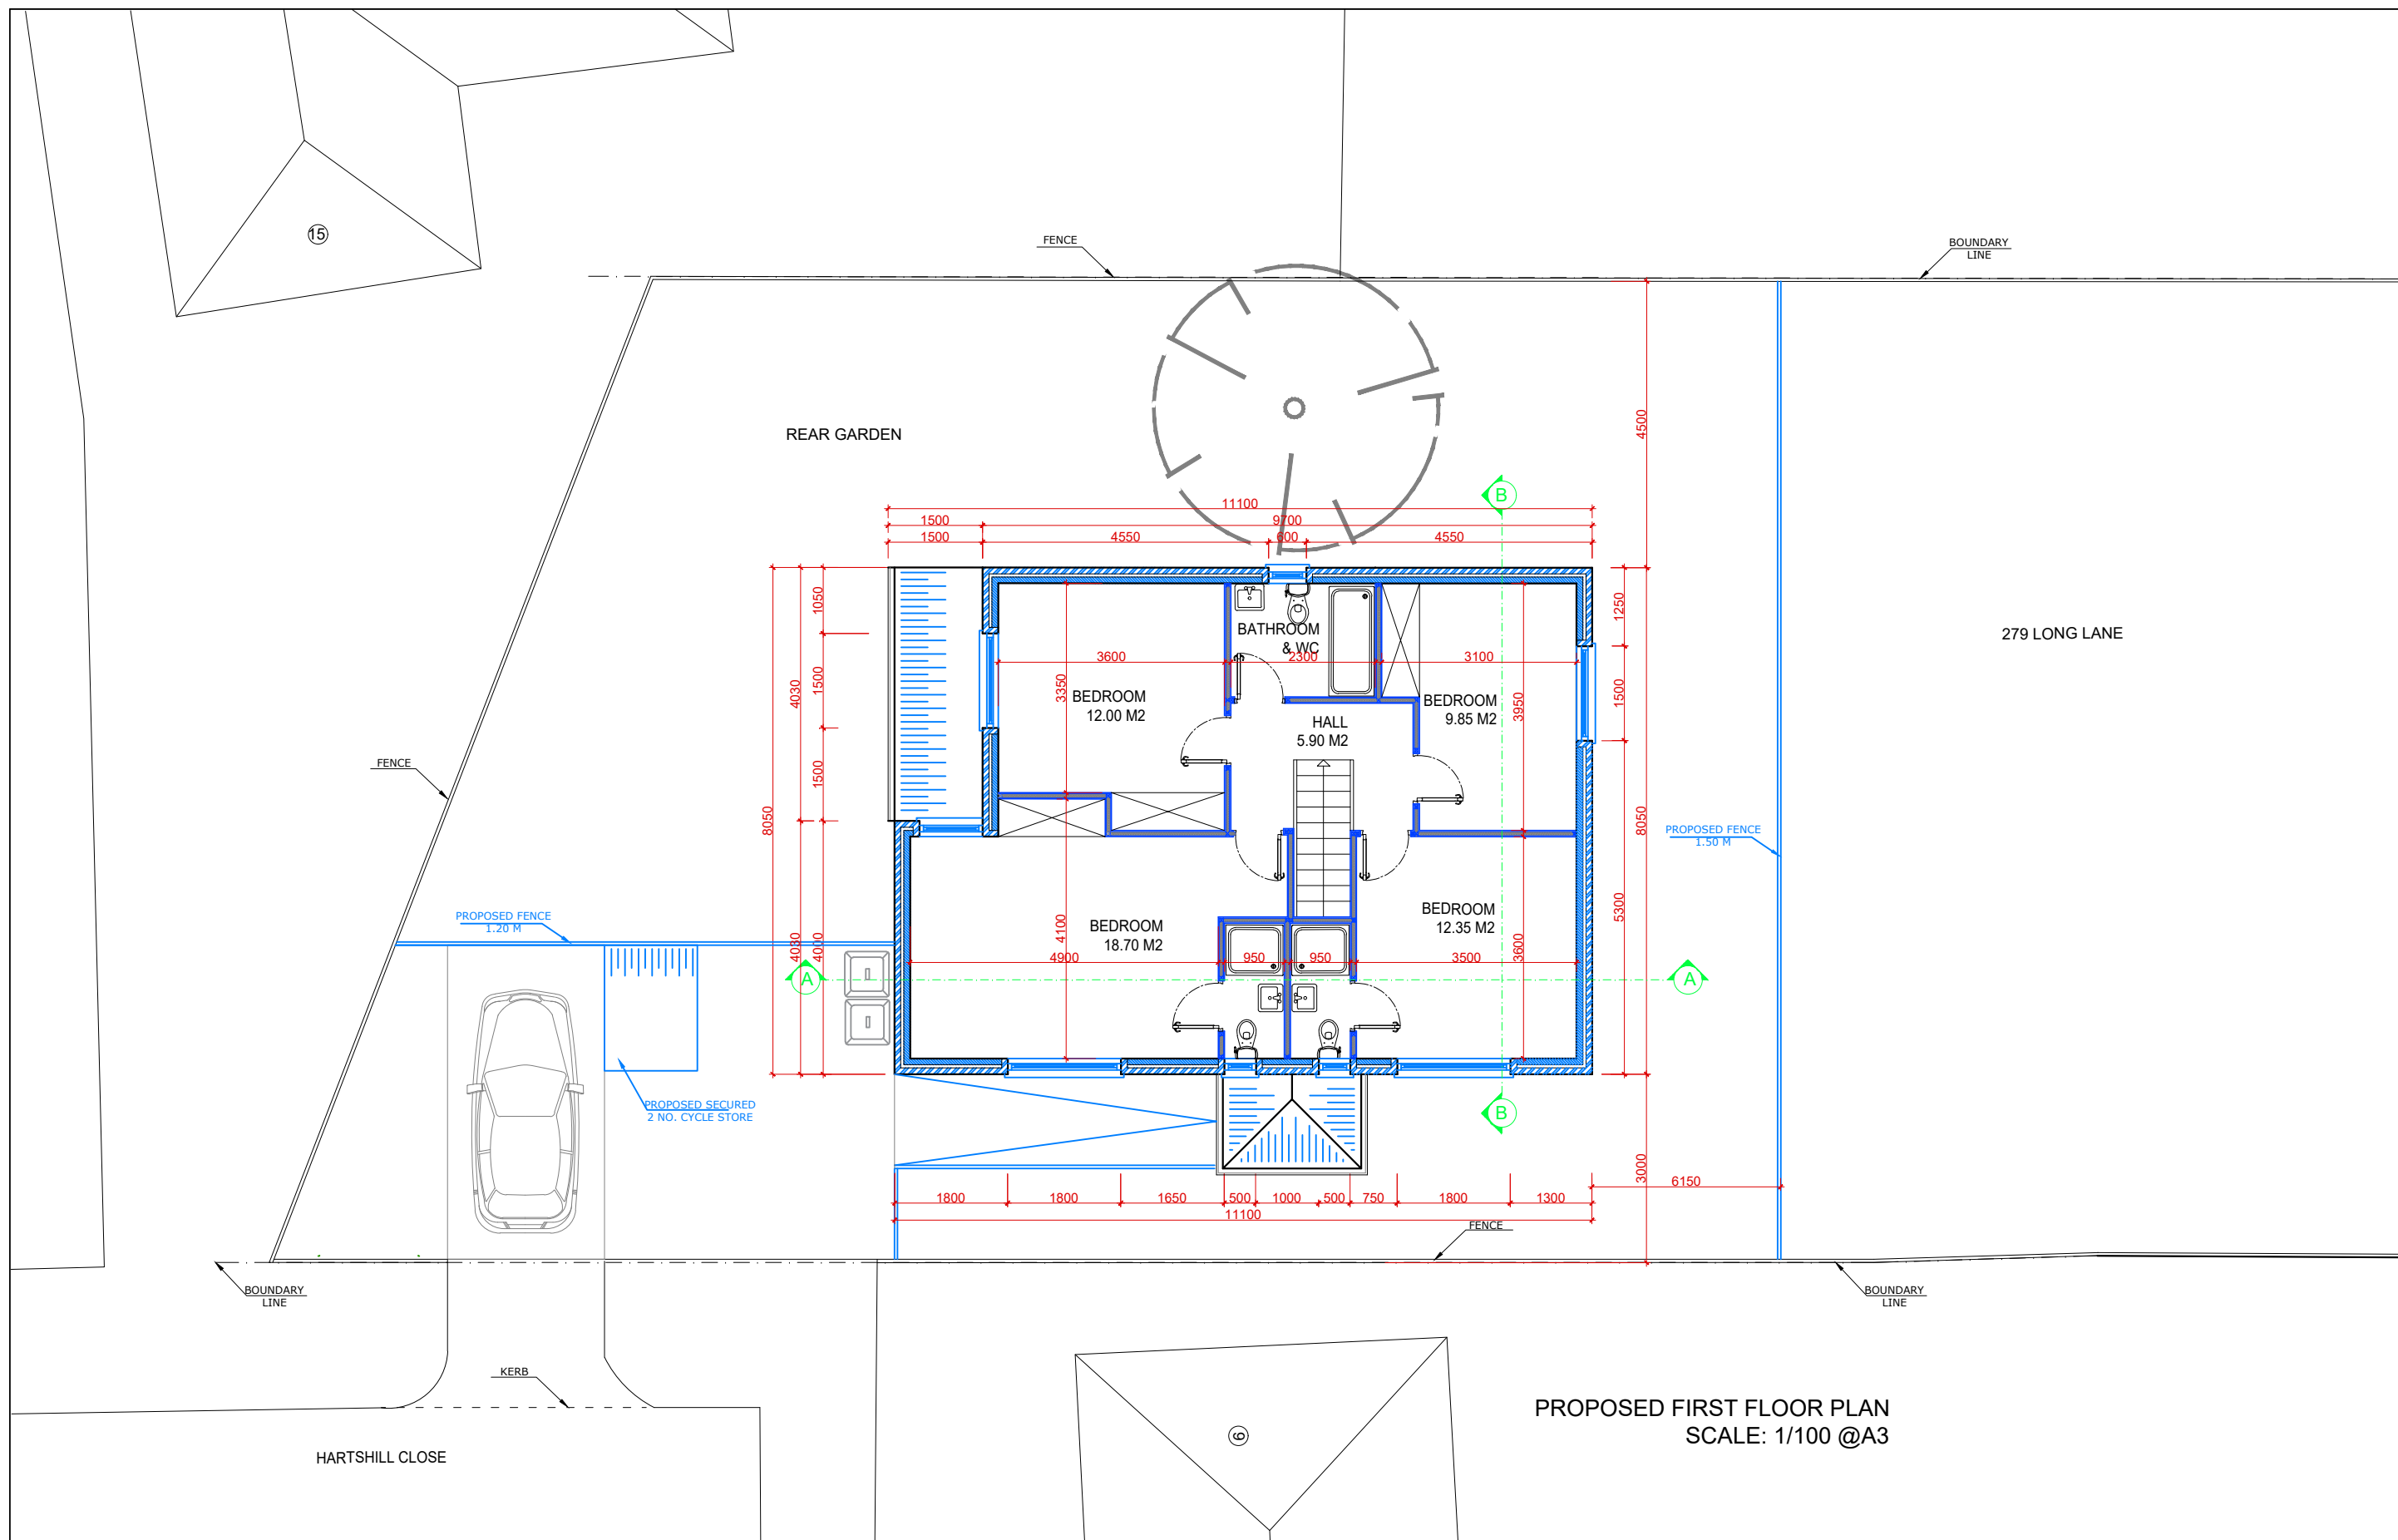

THE CONTENTS OF THIS PLAN INCLUDING THE PRINTED NOTES ARE COPYRIGHT AND REPRODUCTION IN WHOLE OR PART IS NOT PERMITTED WITHOUT PRIOR CONSENT OF ANVA LIMITED ARCHITECTURAL, ENGINEERING AND LICENSING IN WRITING.	279 LONG LANE HILLINGDON UXBRIDGE UB10 9JS (9A HARTSHILL CLOSE UB10 9LH)	PROPOSED -FIRST FLOOR PLAN	SCALE: 1/100 @A3	DATE: MAY. 2026	anva architectural, engineering and licensing P.O. BOX 1827 ILFORD. IG2 7WJ TEL: 020 8586 4401 FAX:020 8586 4401 MOBILE: 077 10942923 / 079 30407212 E-MAIL: info@a-anva.co.uk	PROPOSED FIRST FLOOR AREA : 74.50 m² 0m2m3m4m5m10m
			REF. NO : 037.26/03			