


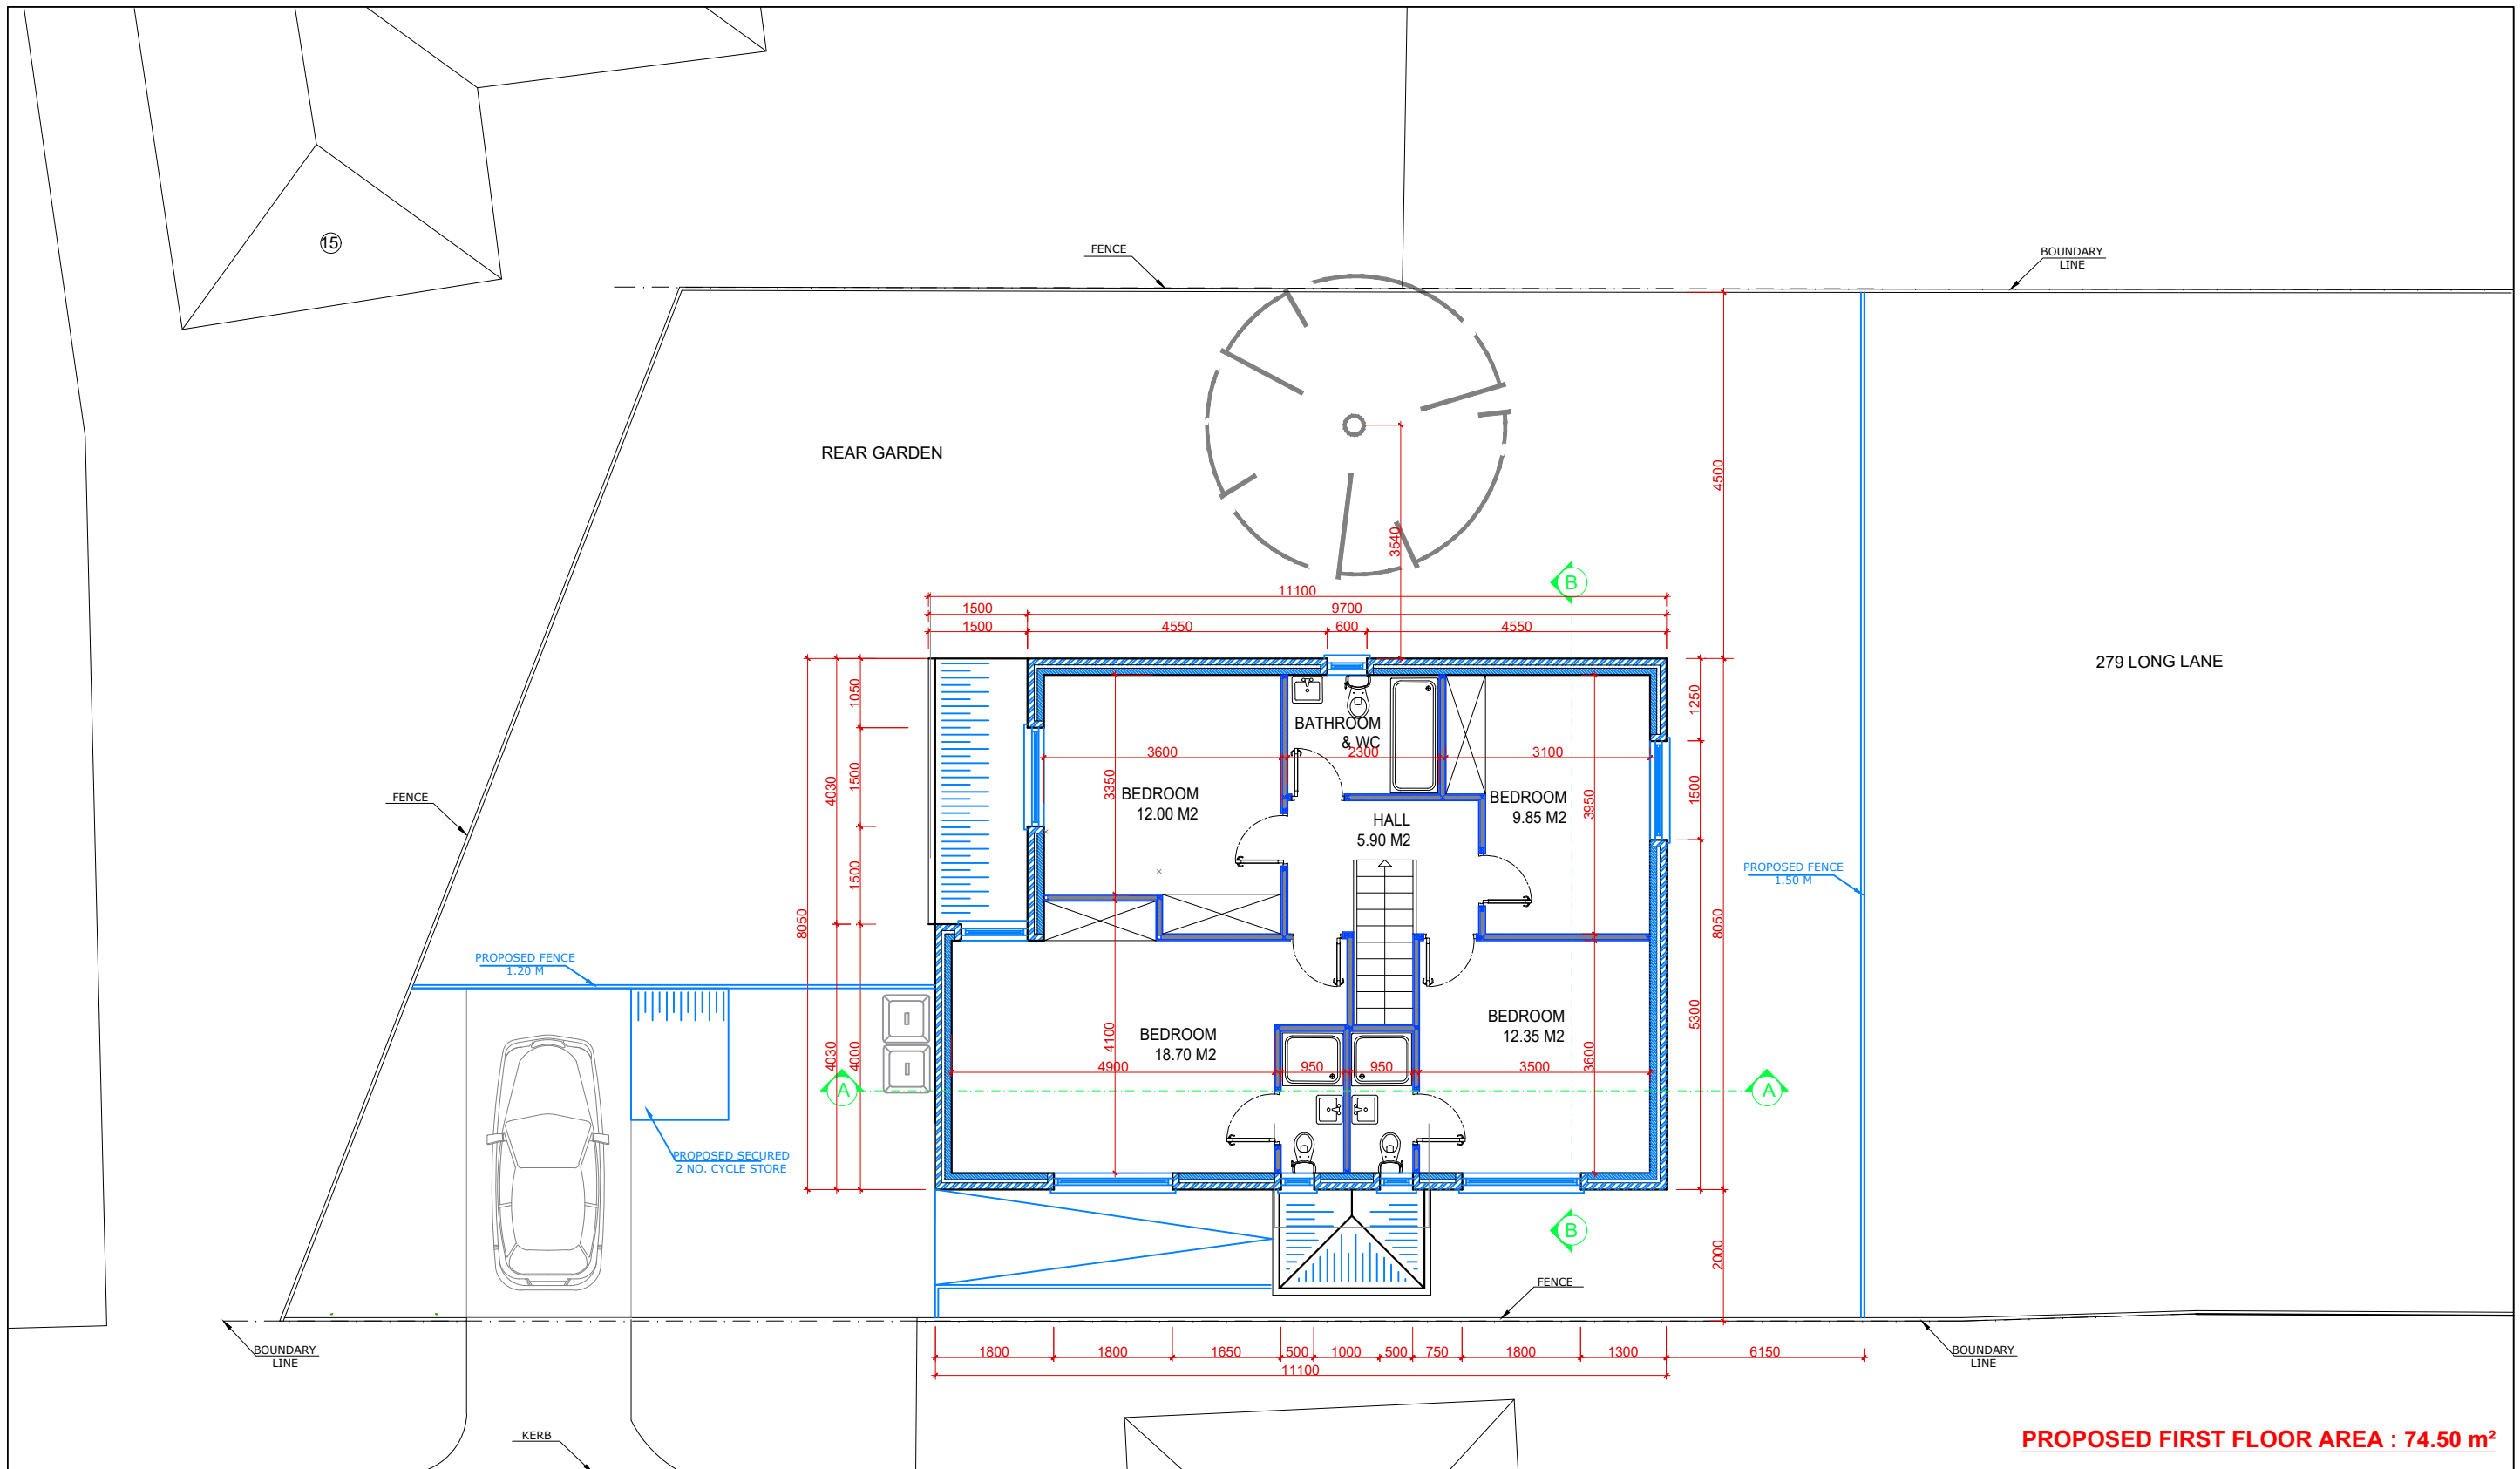

PROPOSED FIRST FLOOR AREA : 74.50 m²

REV. A	AUG. 2026	-RELOCATION OF THE PROPOSAL BUILDING
--------	-----------	--------------------------------------

PROPOSED FIRST FLOOR PLAN SCALE: 1/100 @A3 0m 2m 3m 4m 5m 10m		THE CONTENTS OF THIS PLAN INCLUDING THE PRINTED NOTES ARE COPYRIGHT AND REPRODUCTION IN WHOLE OR PART IS NOT PERMITTED WITHOUT PRIOR CONSENT OF ANVA LIMITED ARCHITECTURAL, ENGINEERING AND LICENSING IN WRITING.		279 LONG LANE HILLINGDON UXBRIDGE UB10 9JS (9A HARTSHILL CLOSE UB10 9LH)		PROPOSED -FIRST FLOOR PLAN		SCALE: 1/100 @A3 DATE: MAY. 2026		REF. NO : 037.26/03		anva architectural, engineering and licensing P.O. BOX 1827 ILFORD. IG2 7WJ TEL: 020 8586 4401 FAX: 020 8586 4401 MOBILE: 077 10942923 / 079 30407212 E-MAIL: info@a-anva.co.uk	
---	--	--	--	---	--	---------------------------------------	--	---	--	----------------------------	--	---	--