



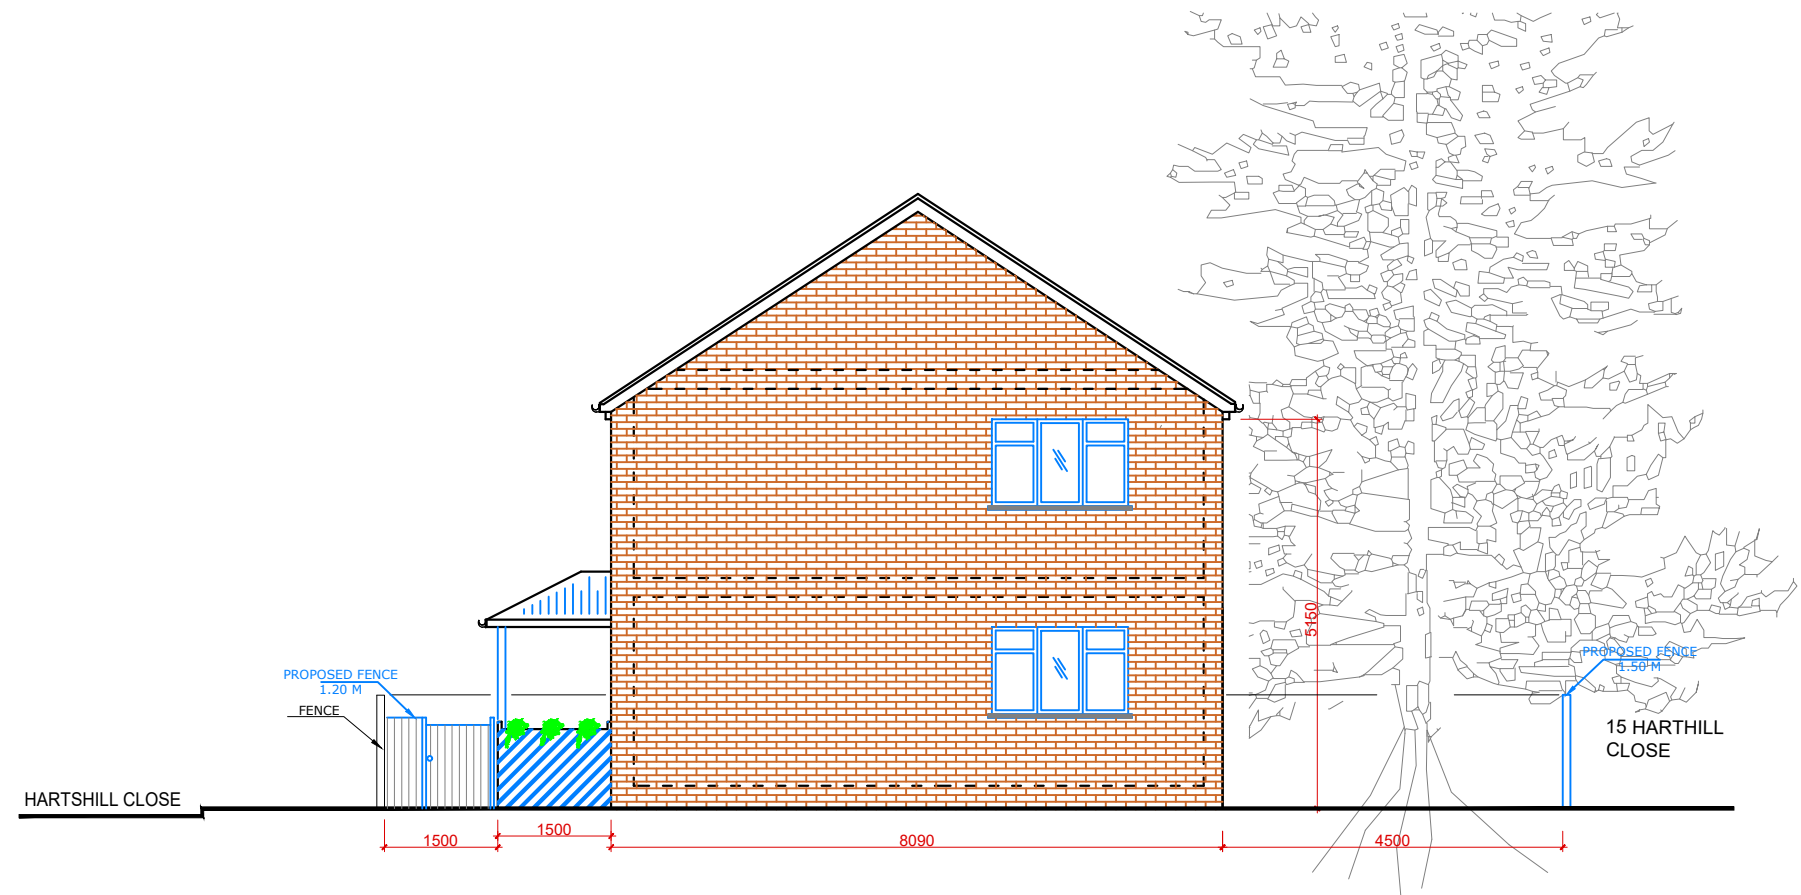

PROPOSED SIDE ELEVATION
SCALE: 1/100 @A3

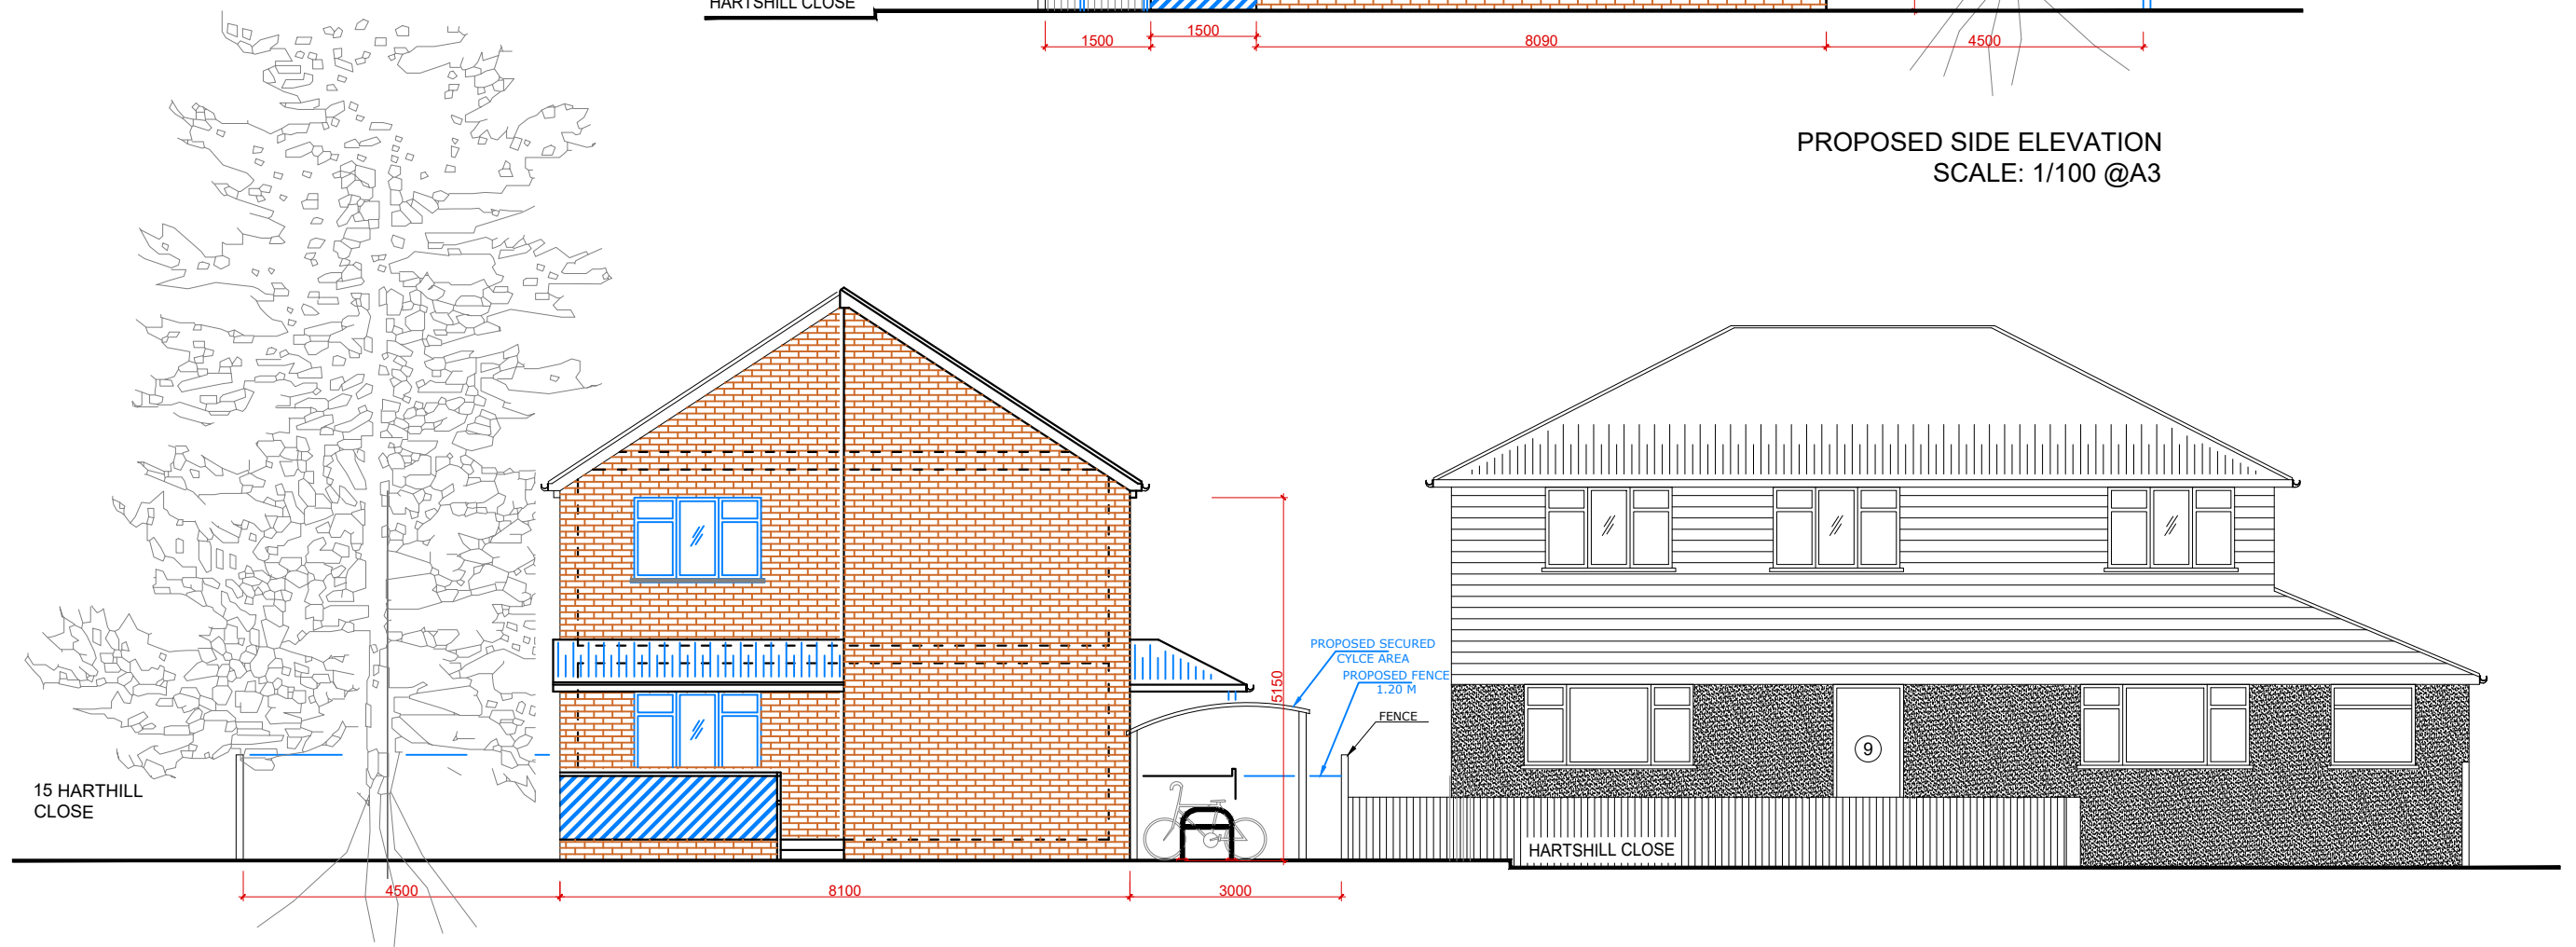

PROPOSED SIDE ELEVATION
SCALE: 1/100 @A3

THE CONTENTS OF THIS PLAN
INCLUDING THE PRINTED NOTES ARE
COPYRIGHT AND REPRODUCTION IN
WHOLE OR PART IS NOT PERMITTED
WITHOUT PRIOR CONSENT OF ANVA
LIMITED ARCHITECTURAL,
ENGINEERING AND LICENSING IN
WRITING.

279 LONG LANE
HILLINGDON
UXBRIDGE
UB10 9JS
(9A HARTSHILL CLOSE
UB10 9LH)

PROPOSED
-SIDE ELEVATIONS

SCALE: 1/100 @A3

DATE: MAY. 2026

REF. NO : 037.26/07

anva architectural,
engineering and licensing

P.O. BOX 1827
ILFORD. IG2 7WJ
TEL: 020 8586 4401 FAX: 020 8586 4401
MOBILE: 077 10942923 / 079 30407212
E-MAIL: info@a-anva.co.uk

