
SIGNAGE LEGEND


MARK	DESCRIPTION
SN-1	WAVE EXTERIOR SIGNAGE
SN-3	BLADE SIGN EXTERIOR SIGNAGE
AP-28	DOOR MANIFESTATION VINYL

SN-3

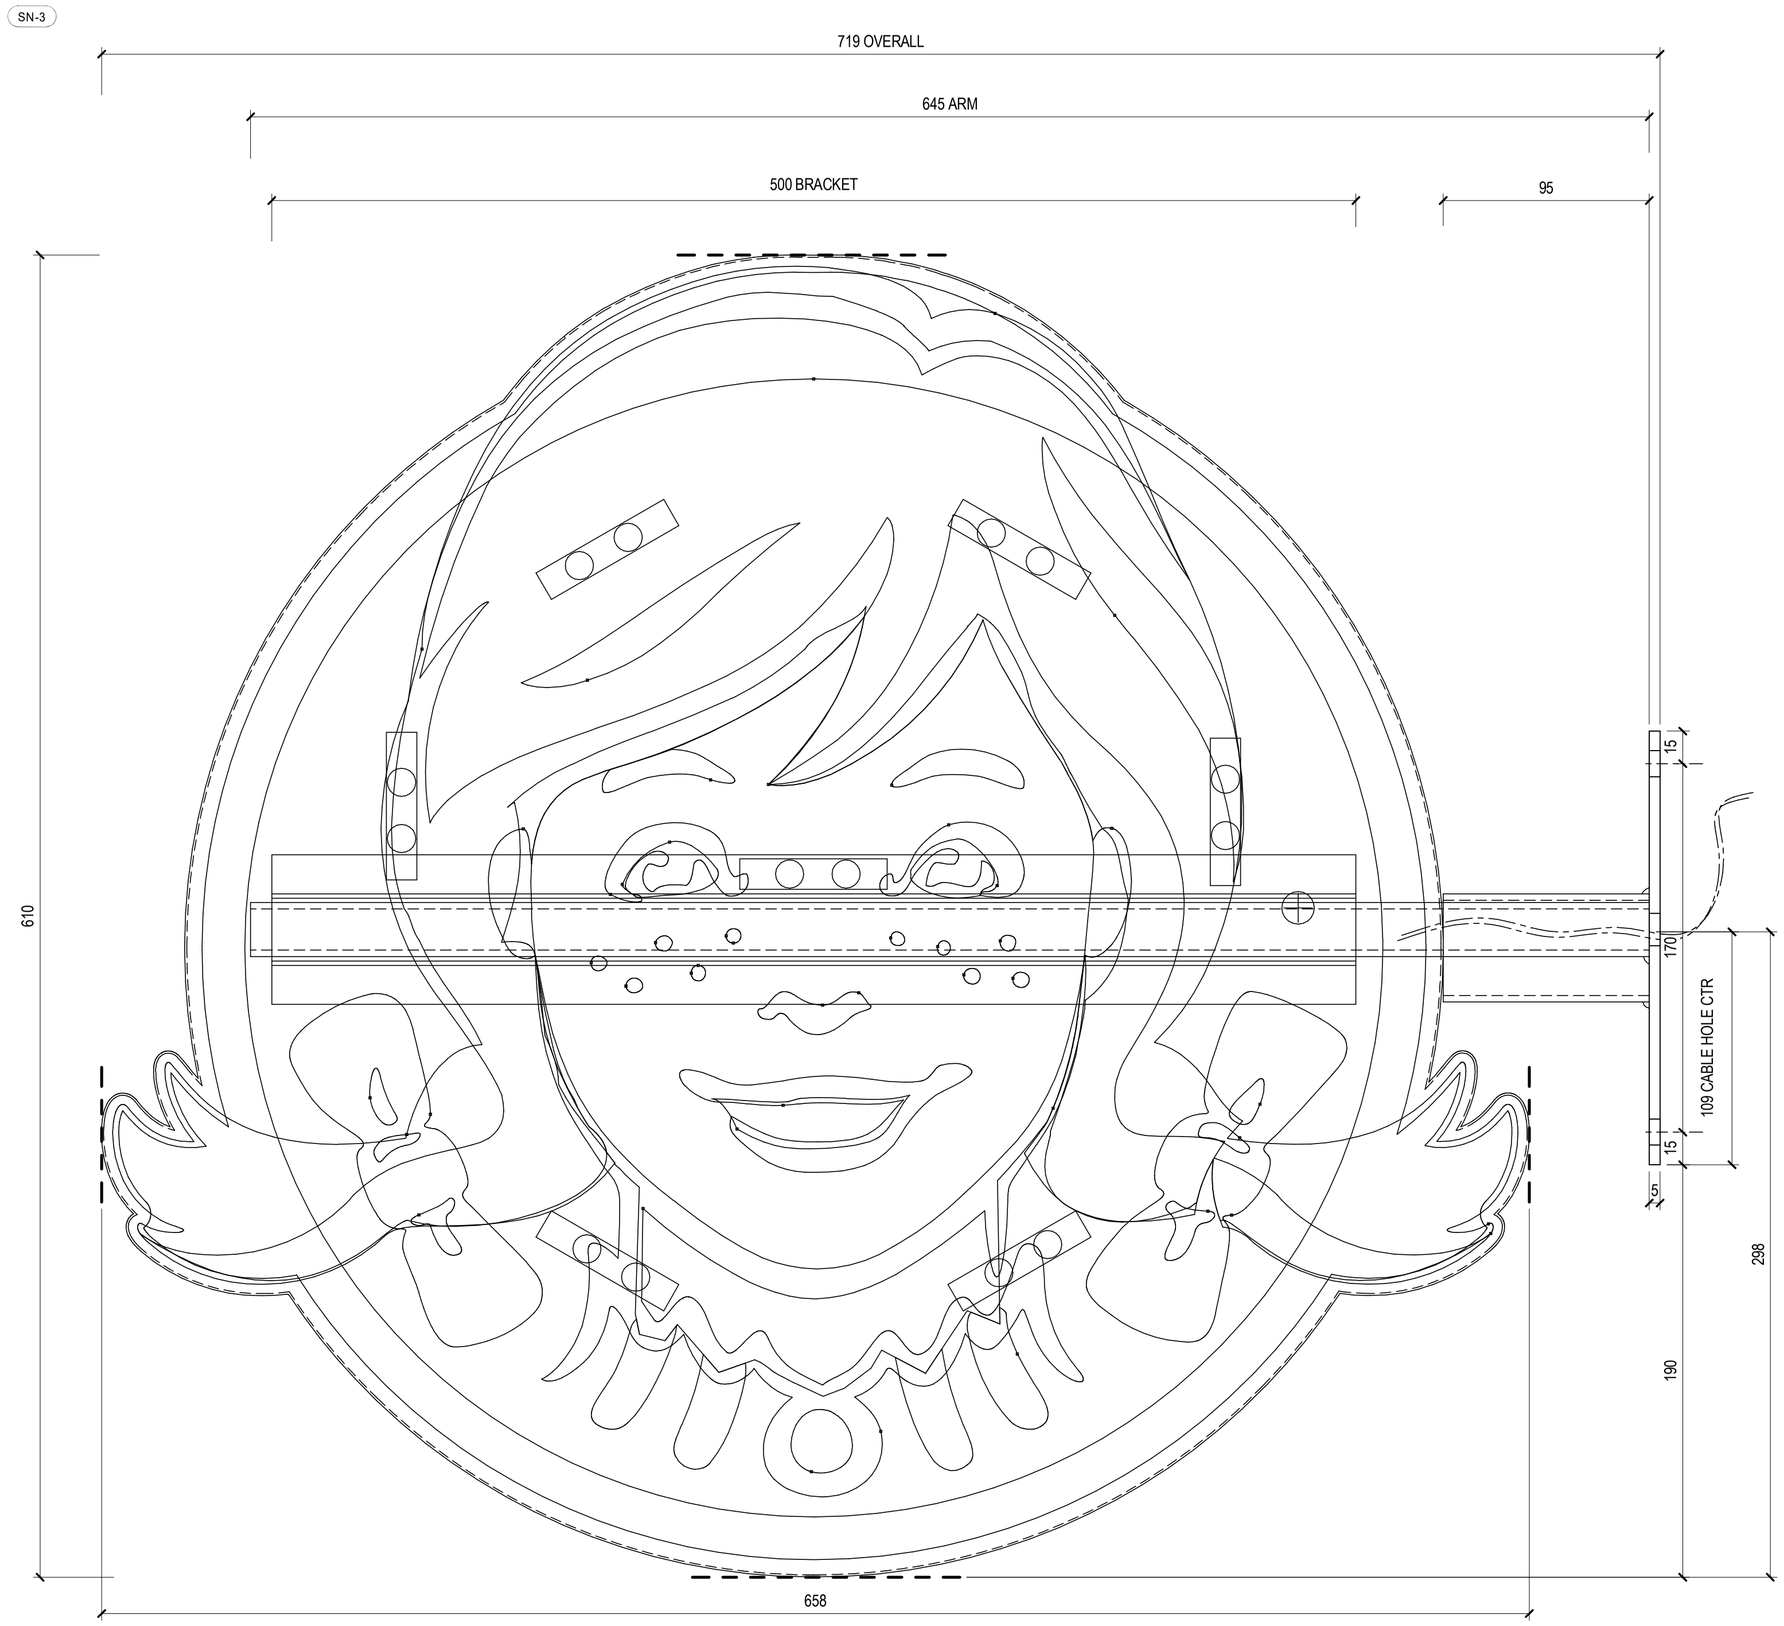

2 SN-3 ELEVATION
SCALE: 1 : 2



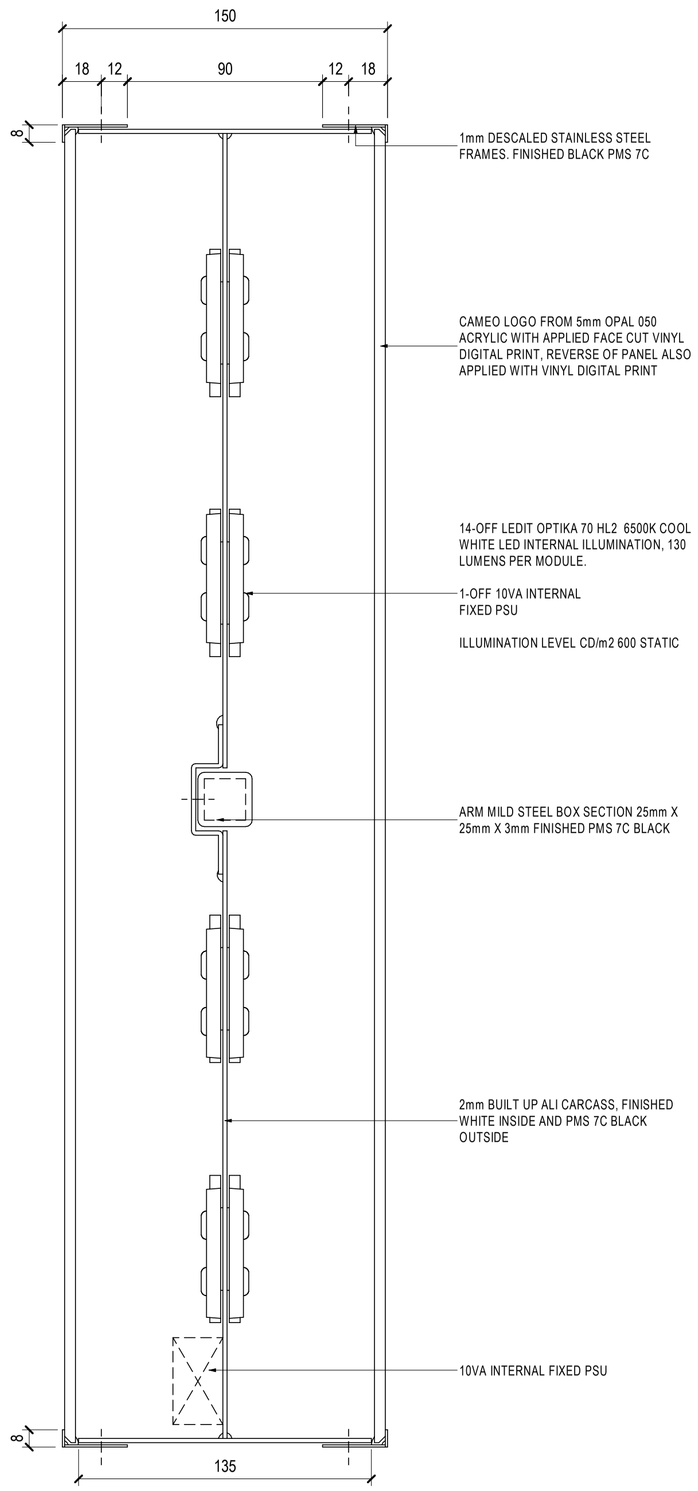

1 SN-3 SECTION
SCALE: 1 : 2

GENERAL NOTES

GENERAL NOTES:

1. THIS DRAWING IS INDICATIVE ONLY PENDING VERIFICATION OF THE ACTUAL STRUCTURE FOLLOWING DEMOLITION OF THE INTERIORS, BUILDING REGULATIONS APPROVAL AND CLIENT APPROVAL.
2. DO NOT SCALE FROM DRAWINGS. ALL DISCREPANCIES TO BE REPORTED TO GENSLER ARCHITECT IMMEDIATELY.
3. ALL DIMENSIONS TO BE VERIFIED BY CONTRACTOR ON SITE PRIOR TO ANY WORKS
4. G.C. RESPONSIBLE TO PERFORM THEIR OWN SITE VERIFICATION OF EXISTING CONDITIONS PRIOR TO SUBMITTING TENDER PACKAGE.
5. ALWAYS REFER TO GENERAL NOTES ON COVER SHEET DRAWING G1.1

notes:
Do not scale from drawings. All discrepancies to be reported to Gensler architect immediately.
All dimensions to be verified by contractor on site prior to any works

rev	date	revision note	drawn	checked

lead consultant

Gensler


First Floor
No. 4 St Philip's Place
Birmingham
B3 2SL
UK

Tel +44 (0) 12 1260 1600

client

Client Name
xxx
xxx
xxx
xxx
Tel xxx

key plan

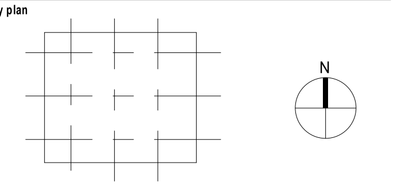

category

family

title
SN-3 BLADE SIGNAGE

project
UXBRIDGE IN-LINE (13614)
57 HIGH STREET, UXBRIDGE, UB8 1JP

project number	drawn	checked
026.1042.021	Author	Checker

scale	date	status	rev
As indicated@A1			

project code	origin	vol/sys	lvl/loc	type	role	number
XXXXXX - GEN -						A0.410

© Gensler 2021
All rights reserved, including but not limited to The Copyright, Design and Patents Act 1988