

- THIS DRAWING IS INDICATIVE ONLY PENDING VERIFICATION OF THE ACTUAL STRUCTURE FOLLOWING DEMOLITION OF THE INTERIORS, BUILDING REGULATIONS APPROVAL AND CLIENT APPROVAL.
- DO NOT SCALE FROM DRAWINGS. ALL DISCREPANCIES TO BE REPORTED TO GENSLER ARCHITECT IMMEDIATELY.
- ALL DIMENSIONS TO BE VERIFIED BY CONTRACTOR ON SITE PRIOR TO ANY WORKS
- G.C. RESPONSIBLE TO PERFORM THEIR OWN SITE VERIFICATION OF EXISTING CONDITIONS PRIOR TO SUBMITTING TENDER PACKAGE.
- ALWAYS REFER TO GENERAL NOTES ON COVER SHEET DRAWING G1.1

notes:
Do not scale from drawings. All discrepancies to be reported to
Gensler architect immediately.
All dimensions to be verified by contractor on site prior to any works

[illegible]


rev	date	revision note	drawn	checked
		lead consultant		

First Floor
No. 4 St Philip's Place
Birmingham
B3 2SL
UK

client

Client Name
xxx
xxx
xxx
xxx
Tel xxx

key plan

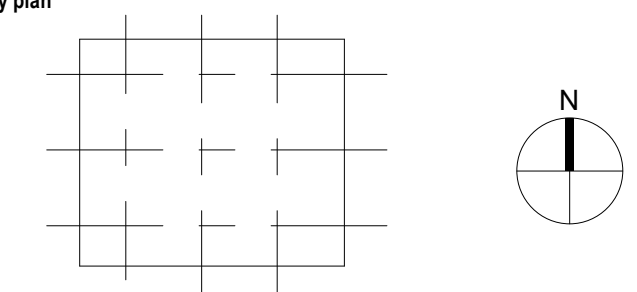

category

family

title
EXISTING AND PROPOSED FRONT
ELEVATION

project
UXBRIDGE IN-LINE (13614)
57 HIGH STREET, UXBRIDGE, UB8 1JP

project number 026.1042.021				drawn Author		checked Checker							
scale As indicated@A1			date		status		rev						
project code		origin		vol/sys		lvl/loc		type		role		number	

XXXXXX - GEN - A0.300

