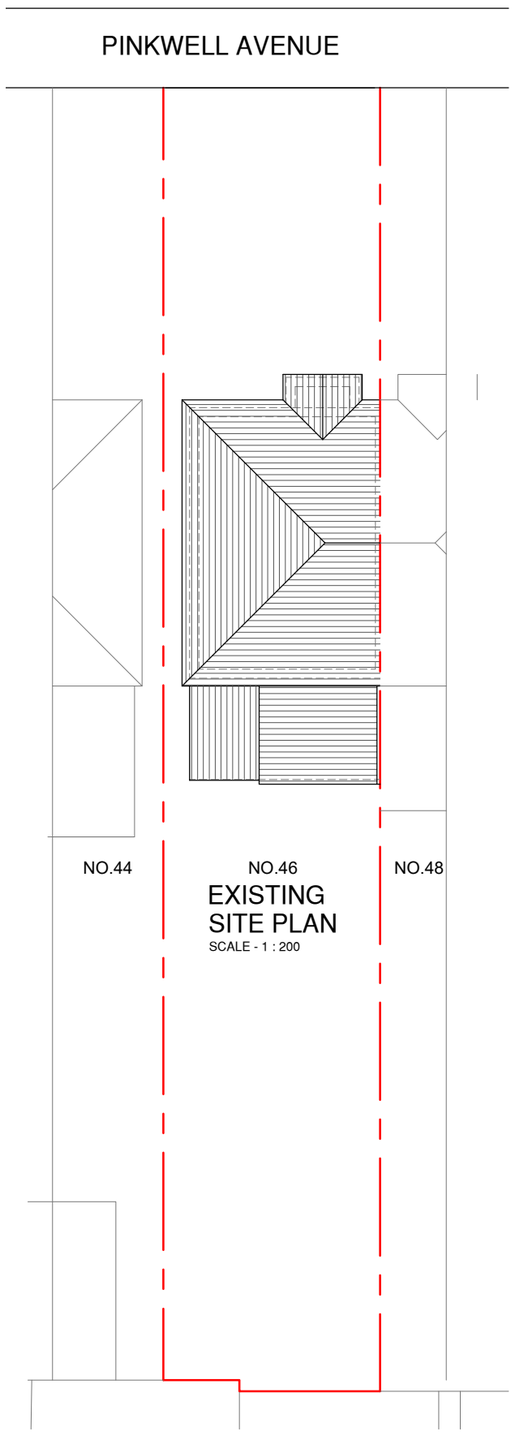

EXISTING SITE PLAN
SCALE - 1 : 200

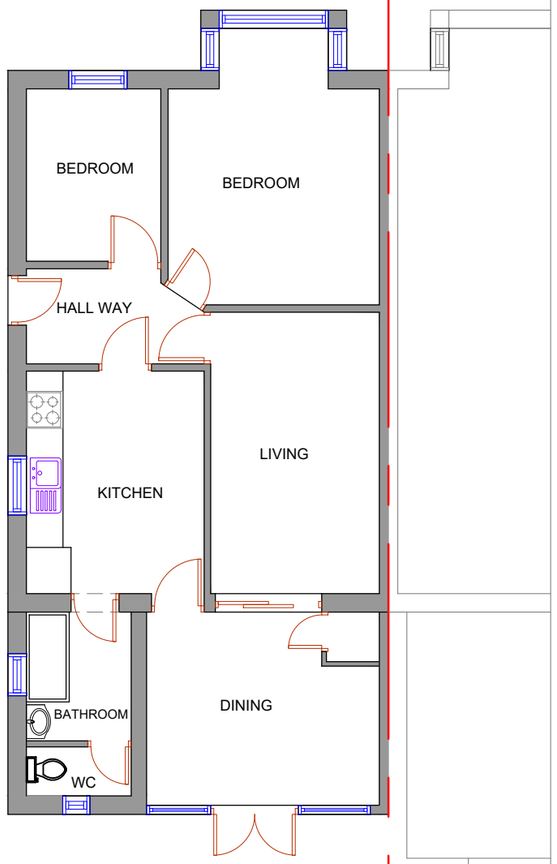

NO.46
EXISTING GROUND FLOOR PLAN

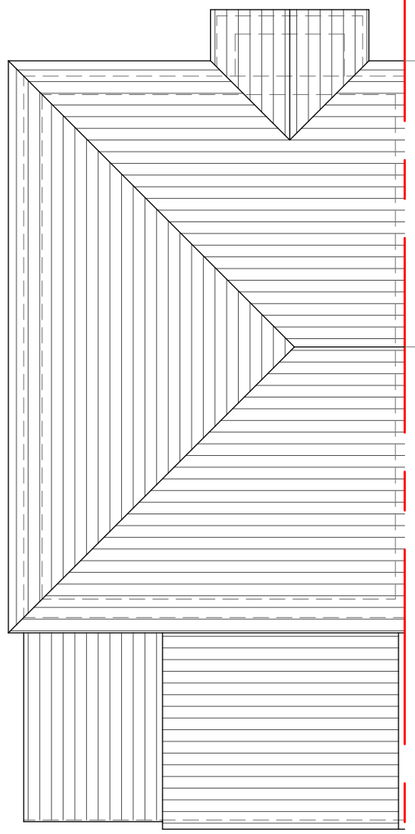

NO.46
EXISTING ROOF PLAN

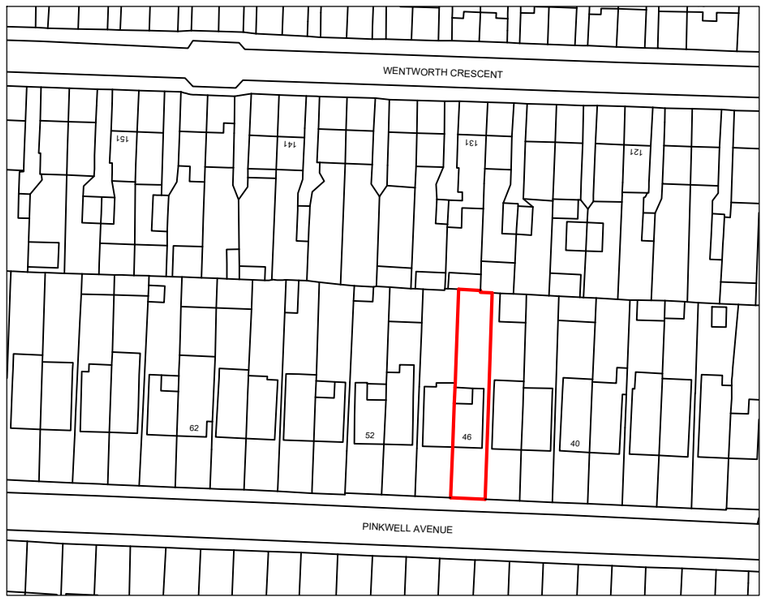

LOCATION PLAN
1 : 1250 SCALE

0m 10m 20m 30m 40m 50m 60m 70m 80m 90m 100m
SCALE @ 1:1250

0m 5m 10m 15m 20m
SCALE @ 1:200

0m 1m 2m 3m 4m 5m
SCALE @ 1:100

NOTES :

Date	Revisions

Client LINKAGE HOME UK LTD.

Job Title
46 PINKWELL AVENUE
HAYES
UB3 1NQ

Drawing Title
LOCATION AND EXISTING SITE AND FLOOR PLANS

Scale: 1 : 100 / 200 / 1250 (A3)
Date: AUGUST 2023
Checked by:
Drawn by: RS

Drg No. TP/617/L01
Rev.