NO.48 NO.46

EXISTING FRONT ELEVATION

NO.46

EXISTING SIDE ELEVATION

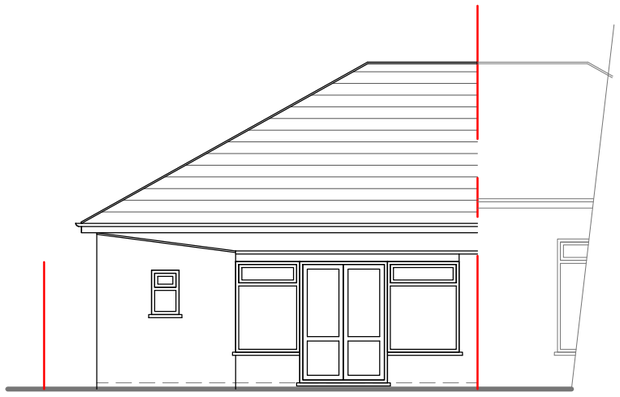

NO.46 NO.48

EXISTING REAR ELEVATION

NO.46

EXISTING SIDE ELEVATION

0m 1m 2m 3m 4m 5m

SCALE @ 1:100

NOTES :

Date	Revisions

Client LINKAGE HOME UK LTD.

Job Title

46 PINKWELL AVENUE
HAYES
UB3 1NQ

Drawing Title

EXISTING ELEVATIONS

Scale: 1 : 100 / (A3)

Date: AUGUST 2023

Checked by: Drawn by: RS

Drg No. TP/617/L02

Rev.