


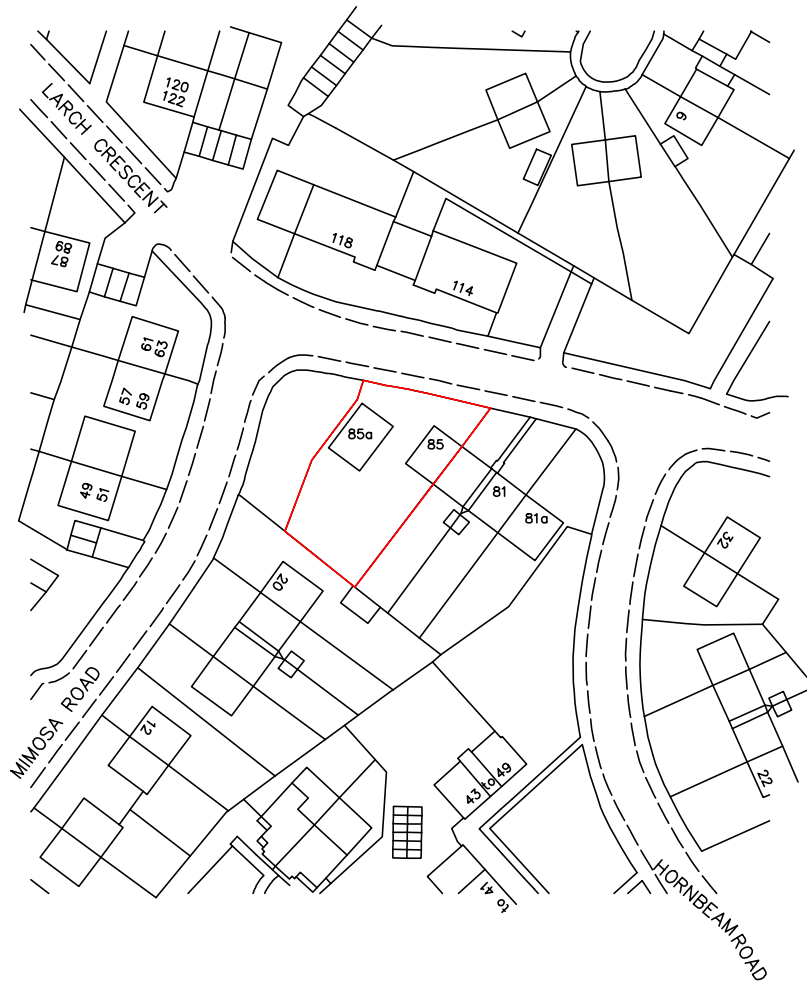

Revisions:		A	Red line amended.	25/11/20
ABA		Chartered Surveyors		
49 The Green, Southall		UB2 4AR		
scale 1:1250 @A4		title		
date 20/10/20		Location plan		
drg no		rev		site
2037-os-01		A		85 - 85A Larch Crescent, Hayes.

email:aba@aujla.co.uk
Tel: 020 8574 3535