

EXISTING MBNL 2No. ANTENNAS TO BE RELOCATED ONTO NEW TRIPOD SUPPORT POLE C/W OFFSET BRACKETS AT 16.60m MEAN BEARING OF 235° TO REMAIN ON EXISTING TECH.


PROPOSED MBNL 8No. RRUs TO BE MOUNTED ON PROPOSED 3No. STUB POLES ON EXISTING STEELWORK GRILLAGE

PROPOSED MBNL 2No. ANTENNAS AT 16.60m MEAN BEARING OF 60°, 2No. BOB's, 2No. MHA's & 2No. ACTIVE ROUTERS MOUNTED ON PROPOSED H- BRACKET FIXED TO EXISTING CLIMBABLE SUPPORT POLE ON EXISTING GRILLAGE

NOTE:  
EXISTING BT LEASE LINE ON SITE

| Antenna Aperture ID | Proposed 4G/5G Bearing | Operator: Shared/ EE/H3G |
|---------------------|------------------------|--------------------------|
| A1                  | 330°                   | EE                       |
| A2                  | 330°                   | H3G                      |
| B1                  | 60°                    | EE                       |
| B2                  | 60°                    | H3G                      |
| C1                  | 235°                   | EE/H3G                   |
| C2                  | 235°                   | EE/H3G                   |

NOTES:  
1. ALL DIMENSIONS IN MM UNLESS OTHERWISE NOTED.

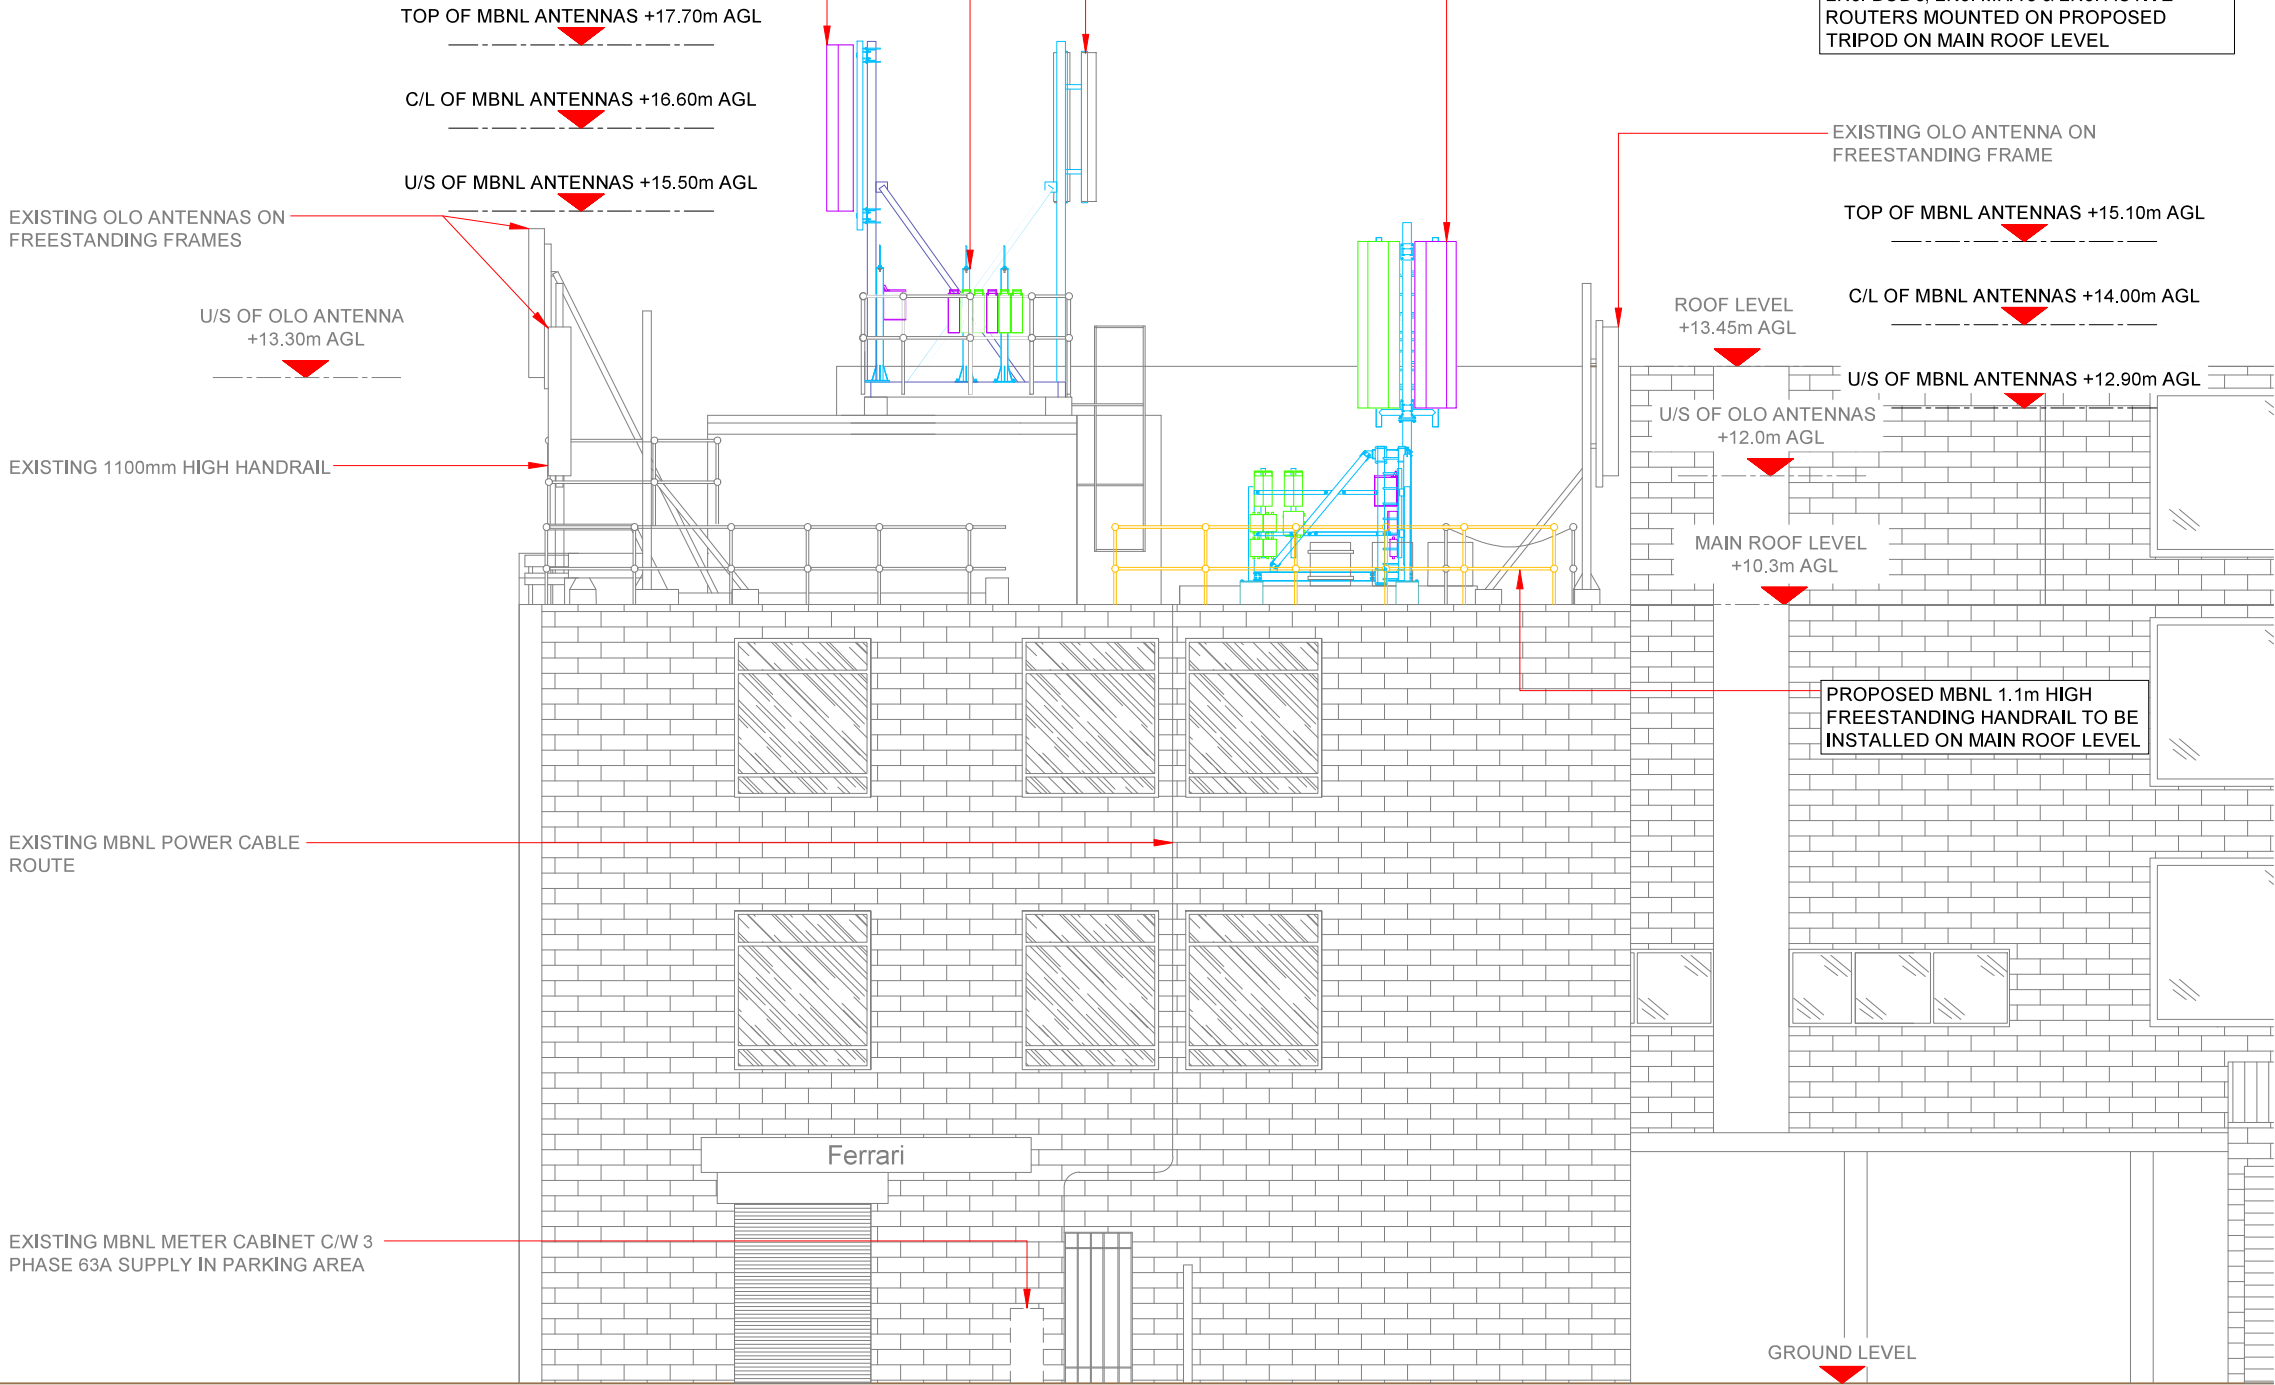

MAX CONFIGURATION ELEVATION A



Hutchison 3G UK Limited  
Star House, 20 Grenfell Road  
Maidenhead, SL6 1EH  
Tel: 01628 765 000  
Fax: 01628 765 001  
H3G Base Station Information Line  
0845 6043000  
Available 24/7 Monday to Friday




Hatfield Business Park  
Hatfield  
Hertfordshire  
AL10 9BW  
Tel: 01707 315000  
Fax: 01707 319001



Mobile Broadband Network Limited  
Sixth Floor, Thames Tower, Station Road, Reading, RG1 1LX

Design Consultant & Principal Contractor:

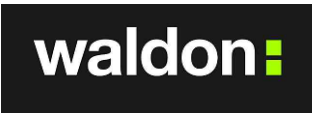

WALDON TELECOM  
PHOENIX HOUSE  
PYRFORD ROAD  
WEST BYFLEET  
SURREY  
KT14 6RA

TEL : 01932 411011  
FAX : 01932 411012

Site Name:  
**FERRARI HOUSE**

Site ID:  
**713447**

Address:  
**258 FIELD END ROAD  
EASTCOTE  
HILLINGDON, LONDON  
HA4 9UU**

Title:  
**265 MAX CONFIGURATION ELEVATION A**

Project:  
**ACQUISITION TRIAL**

Purpose of Issue:  
**GENERAL ARRANGEMENT**

|                             |                                |                               |
|-----------------------------|--------------------------------|-------------------------------|
| EE Cell ID:<br><b>98257</b> | MBNL Cell ID:<br><b>HGN060</b> | 3UK Cell ID:<br><b>HA0111</b> |
|-----------------------------|--------------------------------|-------------------------------|

|                                                              |                    |
|--------------------------------------------------------------|--------------------|
| Master Drawing No:<br><b>713447_HGN060_98257_HA0111_M004</b> | Issue:<br><b>D</b> |
|--------------------------------------------------------------|--------------------|