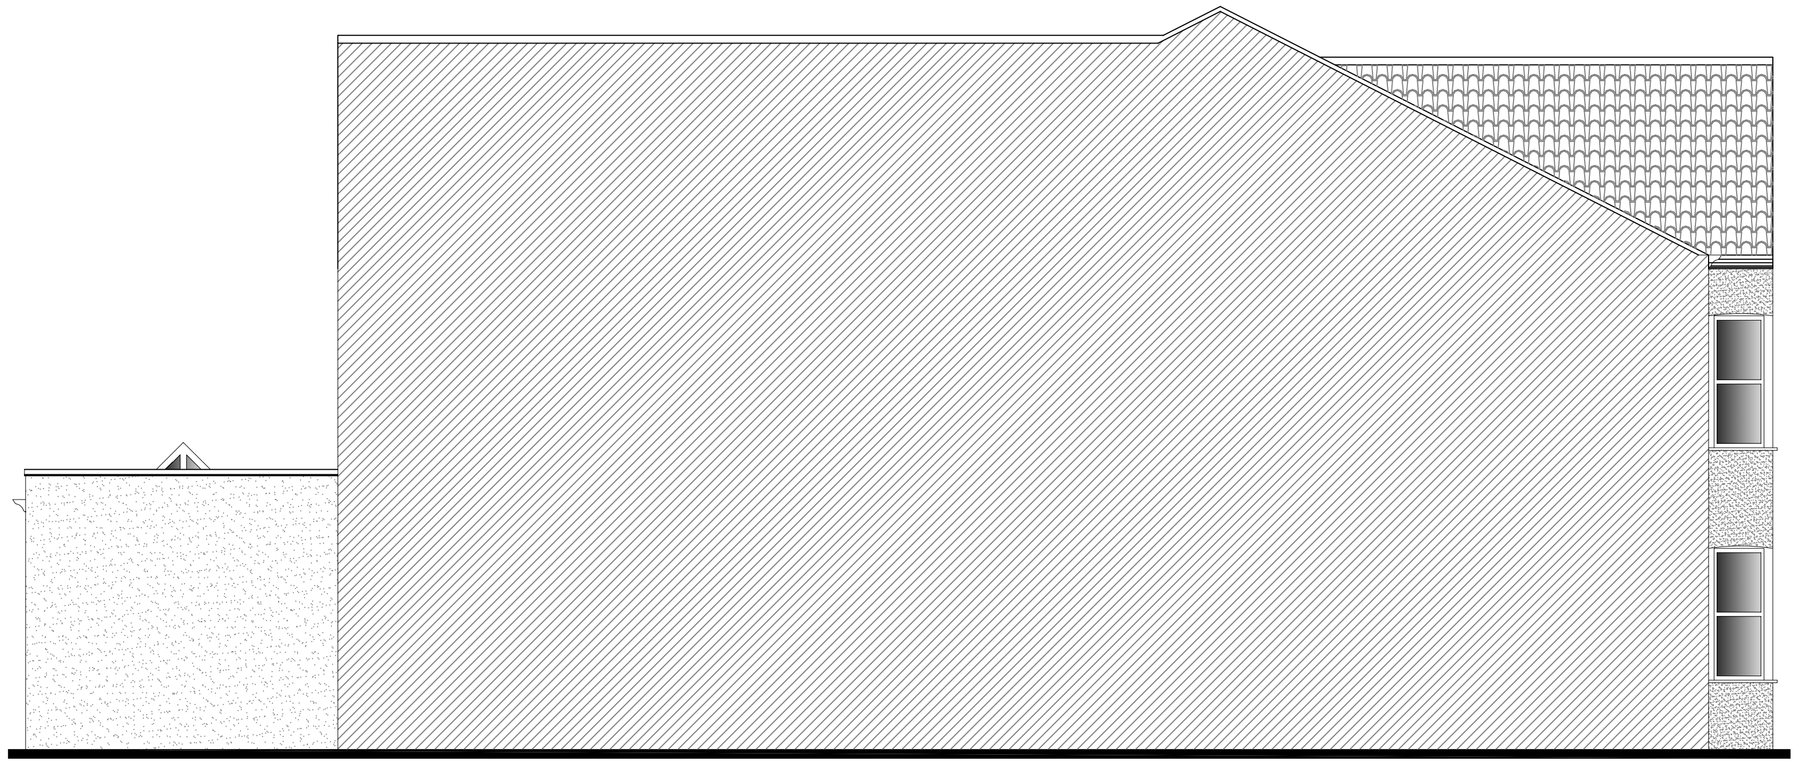

PROPOSED NORTH (FLANK) ELEVATION
SCALE 1:50@A1

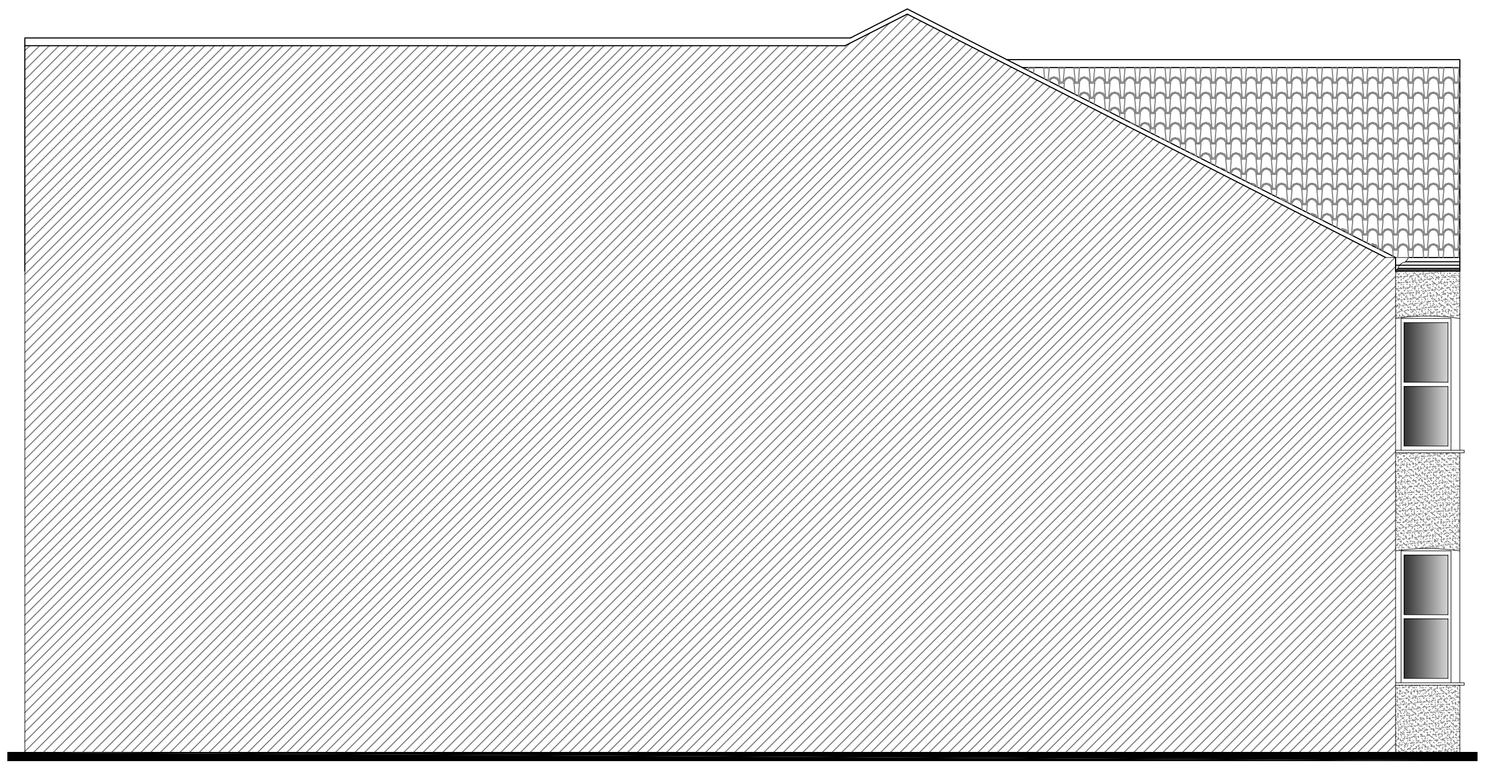

EXISTING NORTH (FLANK) ELEVATION
SCALE 1:50@A1

246

NOTES:

JOB
252 COWLEY ROAD UXBRIDGE UB8 2NH

TITLE
EXISTING & PROPOSED ELEVATION

DATE DECEMBER 2023	DRAWN SMTN
SCALE 1:50 @ A1	CHECKED

STAGE
PLANNING

DRAWING NR
246/PP/003a

DOTS
Architectural Services Ltd
from survey to planning to construction