




1 01 EXG ELEV SIDE
Scale: 1:100

Materials

- Roof - Dark brown roof tiles
- Walls - White render

- Windows - White UPVc
- Doors - White UPVc
- RWP & Gutters - Black UPVc

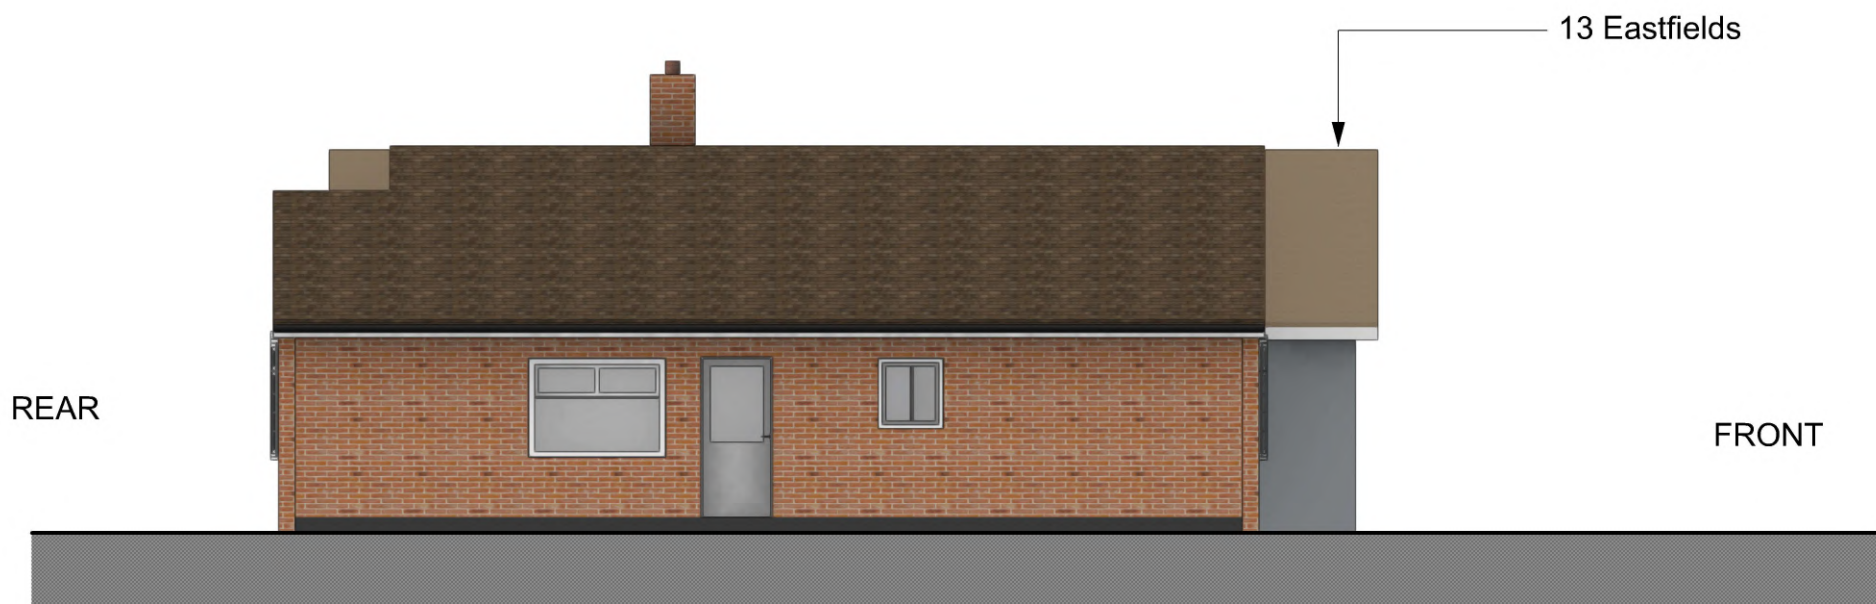


2 02 EXG ELEV SIDE
Scale: 1:100

LOFT CONVERSION AND DORMER
ALREADY APPROVED - REF -
21707/APP/2024/57



tel : 0796 222 3141
email : sandeep@sskarchitects.co.uk

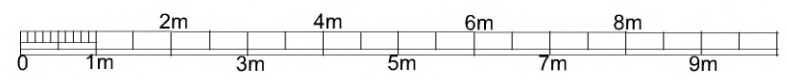

scale - 1 : 100 @ A3

Purpose - Householder Planning application

All dimensions to be checked on site. All omissions & discrepancies to be reported to the designer.	PROJECT: 13 Eastfields, Pinner HA5 2SR	DATE: 30/03/2024
© SSK architects owns the copyright of this drawing which must not be reproduced in whole or part without the written permission.	DWG NO: EXG ELEV	REVISION: 07

EXISTING