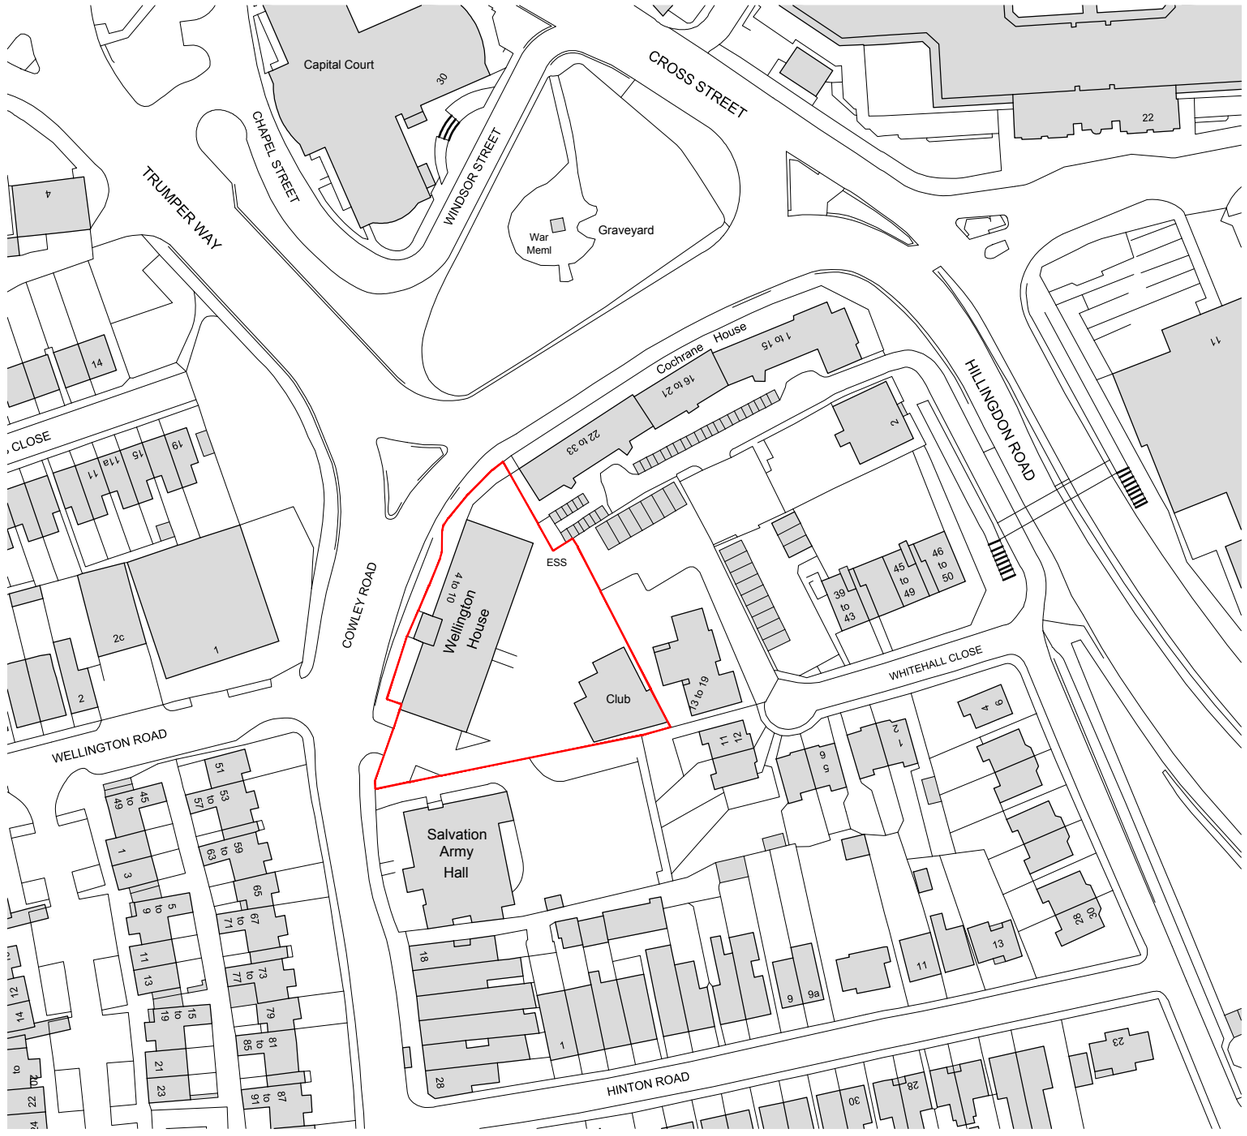


LOCATION PLAN

Frost Architects

T: 020 7183 8345 www.frostarchitects.com

PROJECT
Wellington House
4-10 Cowley Road, UB8 2XW

DRAWING
Existing
Location Plan

STATUS
PLANNING

REV.	DATE	ISSUE
P0	28.04.17	Planning

SCALE 1:1250 SIZE A3

PROJECT NO. 17288 DRAWING NO. **01** REV. **P0**