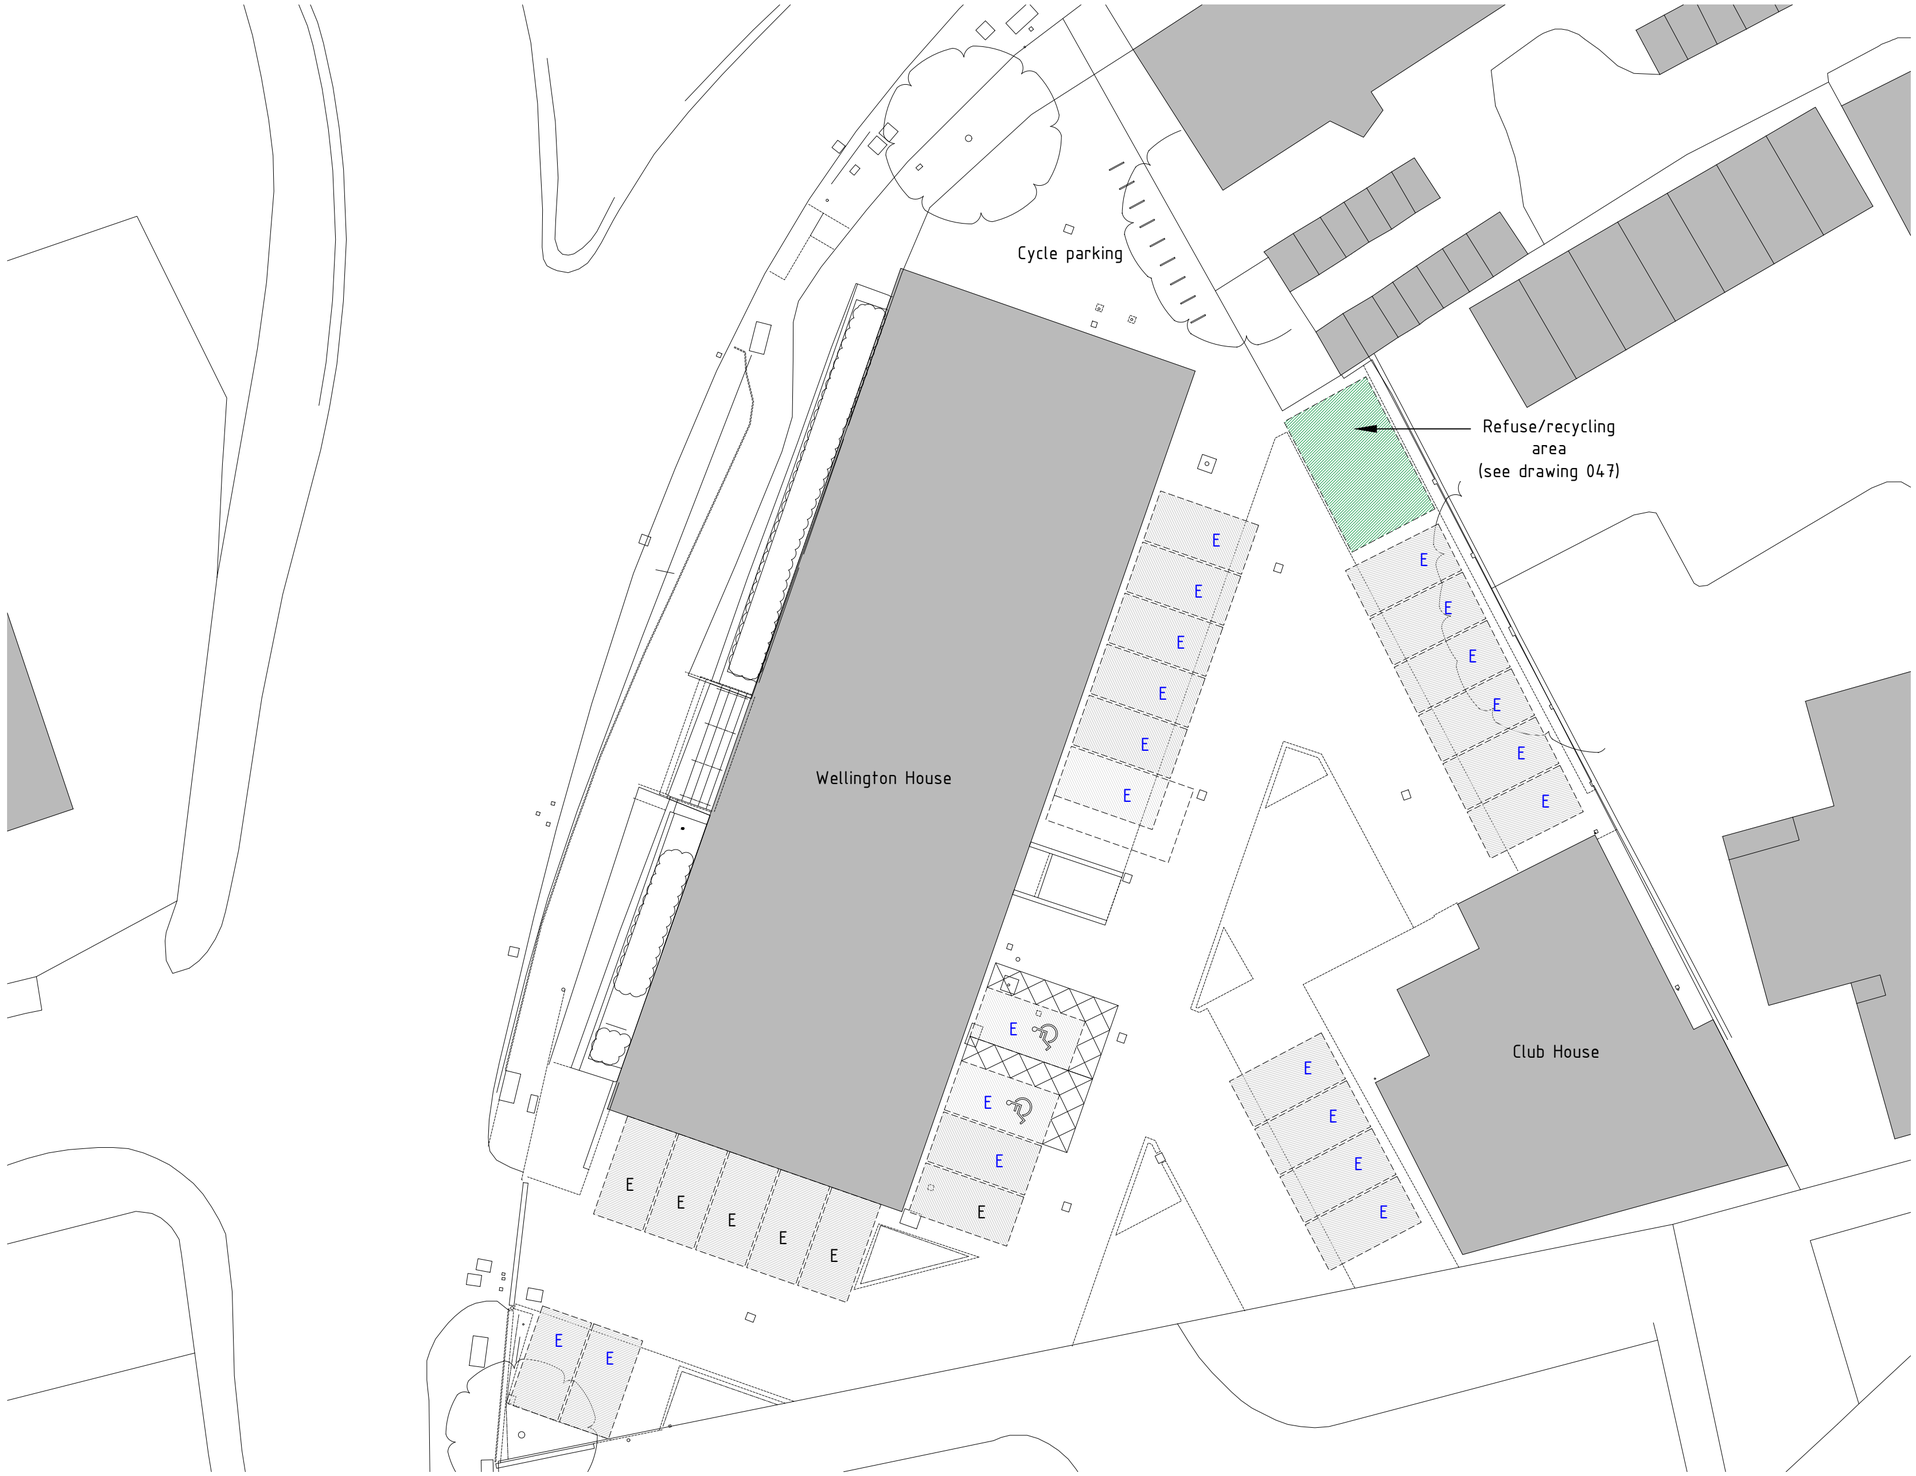


Secure refuse/recycling area (see drawing 047)

Parking Space

E Parking space with electric charging capability

E Parking space with capability to be converted to electric charging in future

Date 07/07/20	0 1 3 5 7 9 metres @ 1:100 0 1 2 3 4 5 metres @ 1:50	Client Dunmoore	Project title Wellington House	Drawing title External Area Plan	Rev A 08/06/21 Charging point revisions.
Drawn HB	0 1 2 metres @ 1:20				
Checked JCW	0 0.5 1 metre @ 1:10				

WESTON ALLISON WRIGHT
01604 491227 info@w-a-w.co.uk www.w-a-w.co.uk
RICS

Drawing No. 4247/046	A2		
Scale 1:200	Rev A		
Project Wellington			