NOTE:
Drawings are for planning application purposes only.

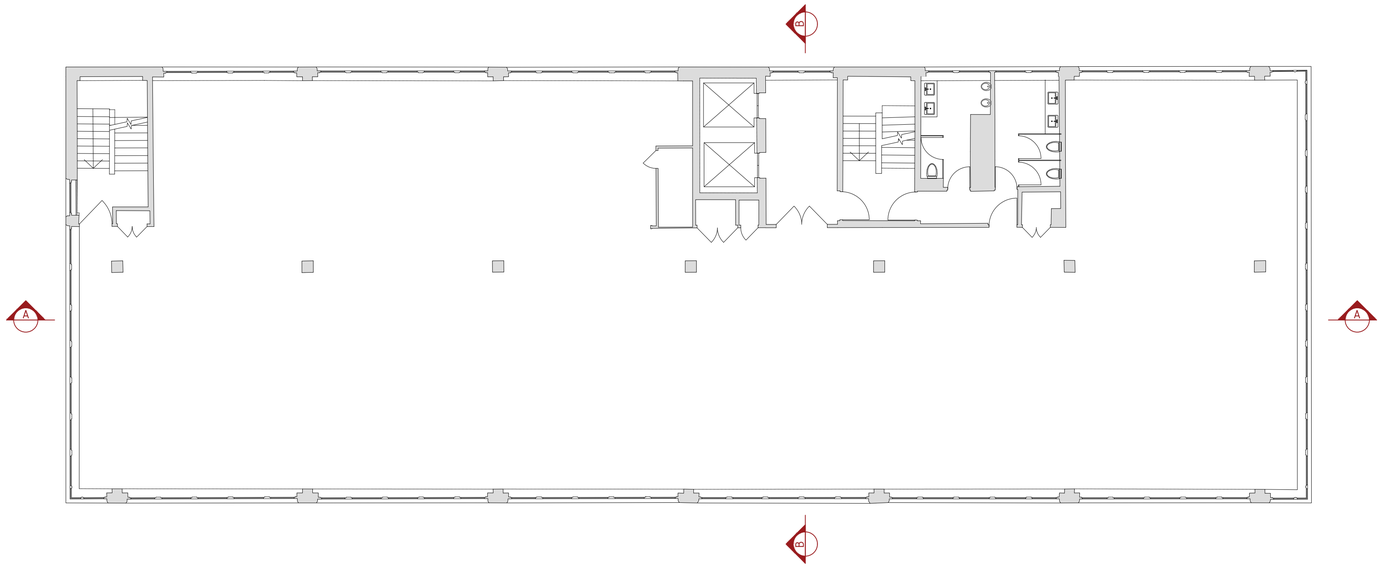

Existing First Floor Plan

GIA - 545sqm

New building core to allow for separate access to the proposed residential floors. New core to house stairwell and 2no. passenger lifts.

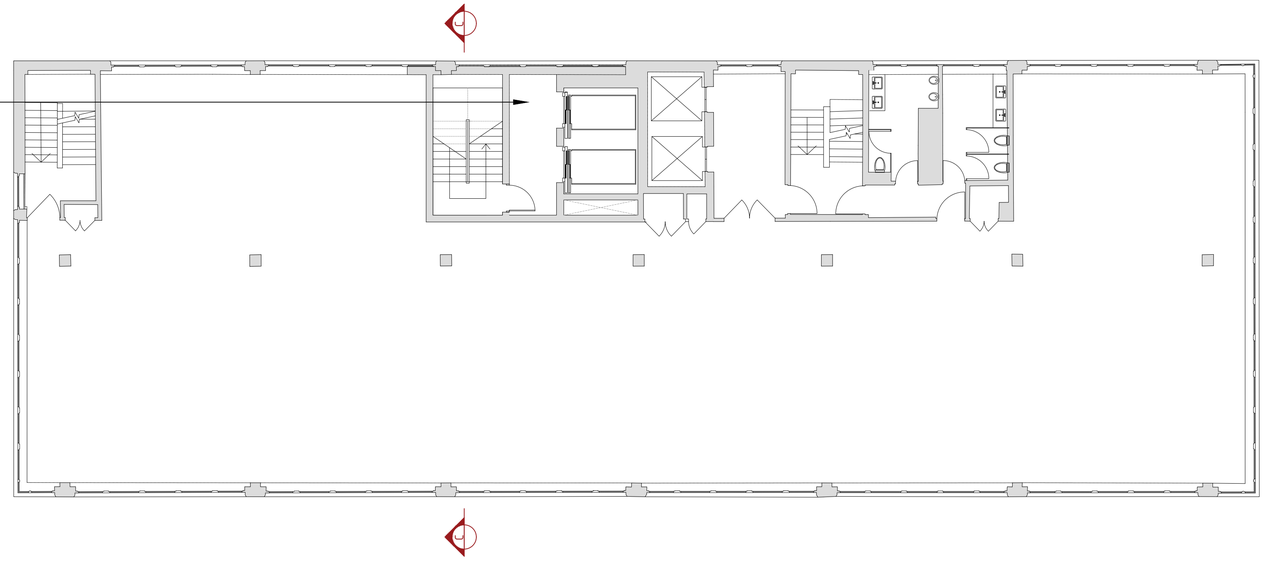

Proposed First Floor Plan

GIA - 545sqm

Date	Drawn	Project title	Drawing title	Client	Rev
27/02/23	Checked	The Junction - Prior Approval for Residential Extension	Existing & Proposed First Floor Plans	Dunmoore	

RICS

WESTON ALLISON WRIGHT
01604 491227 info@w-a-w.co.uk www.w-a-w.co.uk

Drawing No.	A1
4780/004	
Scale: 1:100	Rev: -/-
Project: Junction	