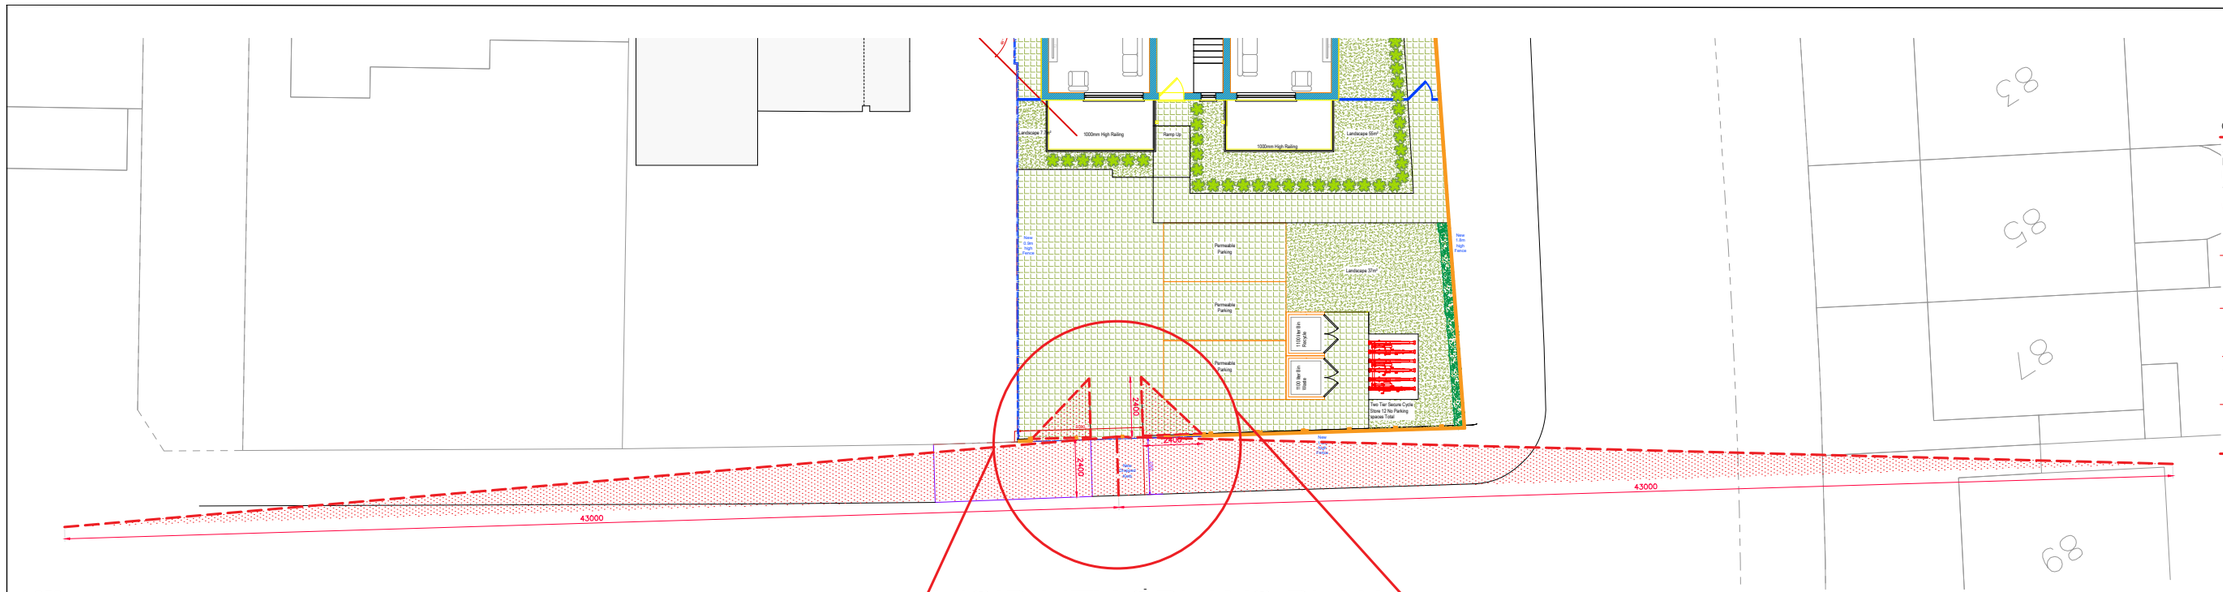

1:250

5m 0 5m 10m 15m 20m 25m

VISIBILITY SPLAYS PLAN

1:250

Edge of 1.8m Brown Timber Fencing as per approved

Edge of 1.8m Brown Timber Fencing as per approved

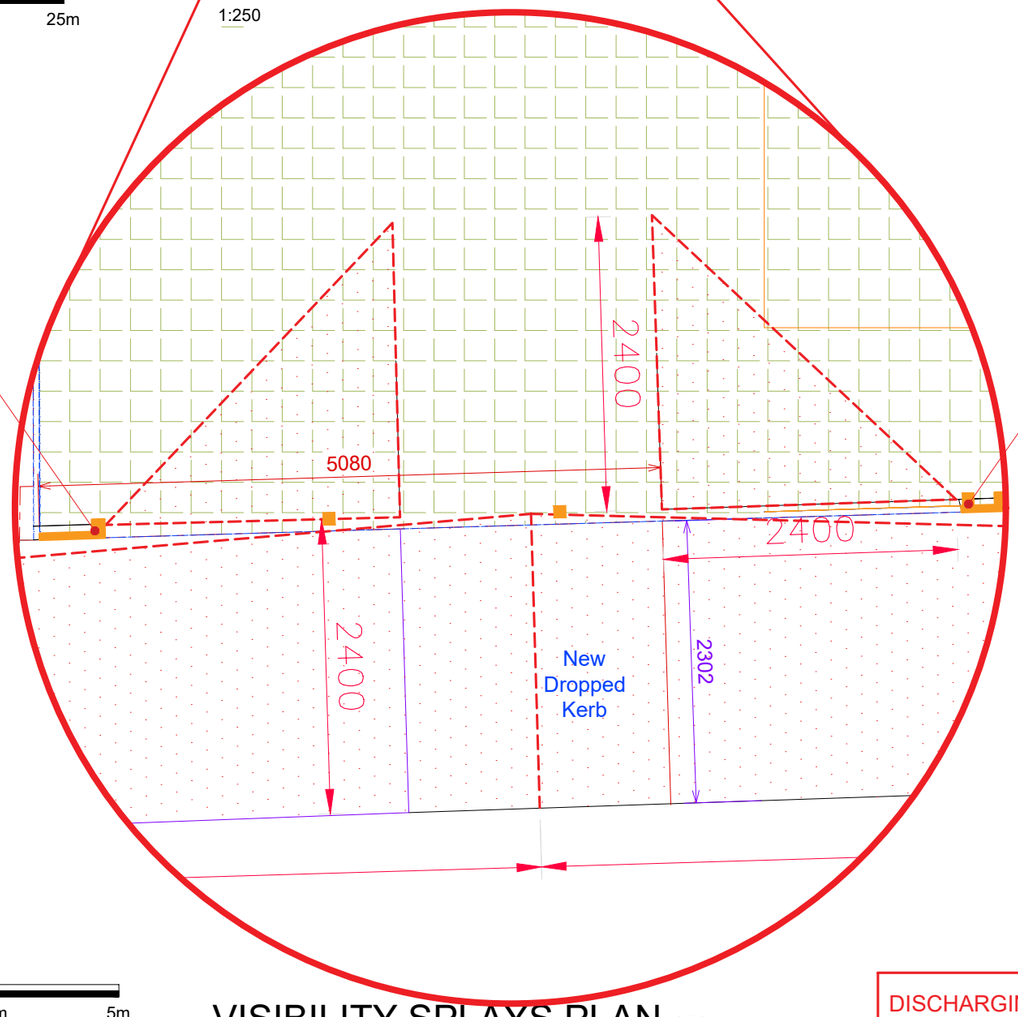

1:50

1m 0 1m 2m 3m 4m 5m

VISIBILITY SPLAYS PLAN 1:50

DISCHARGING CONDITION 7: Visbility splays

WEDRAWPLANS®

© WEDRAWPLANS

201 Borough High St,
London SE1 1JA
Email : info@wedrawplans.com
T: 02036548508 M : 07944389730
www.wedrawplans.com

Project title:
47 Fairfield Road
Uxbridge UB8 1AZ

Client :
Mr

Date :
12.09.2022

Statue :
PLANNING

Print Sheet Size : A3

Revisions :

Rev	Description	By	Date

NOTE:

1. All dimensions to be checked on site before ordering materials or commencing work.
2. In case of discrepancies in drawings, calculations or details refer to WEDRAWPLANS. for clarification: Unilateral decisions by contractors will not be accepted.
3. For any information not covered by these drawings refer to WEDRAWPLANS. for clarification: Unilateral decisions by contractors will riot be accepted.
4. The contractor must ensure that work is being carried out to the latest revisions of all the working drawings.
5. It is the contractors responsibility to inform the local authority before work commences on site, arid at all prescribed stages of work. All to the District Surveyors satisfaction.
6. If work commences on site before full plans approval has been given, WEDRAWPLANS accept no responsibility for any additional work or materials that the District Surveyor may require.
7. This drawing and all copies produced there from remain the Copyright and property of WEDRAWPLANS it may only be reproduced by WEDRAWPLANS and all copies must be returned to WEDRAWPLANS if demanded.

By using this drawing the user and his or her employer signify their agreement of the above terms and conditions.

Job Number — Drawing Number

1764 - CD1