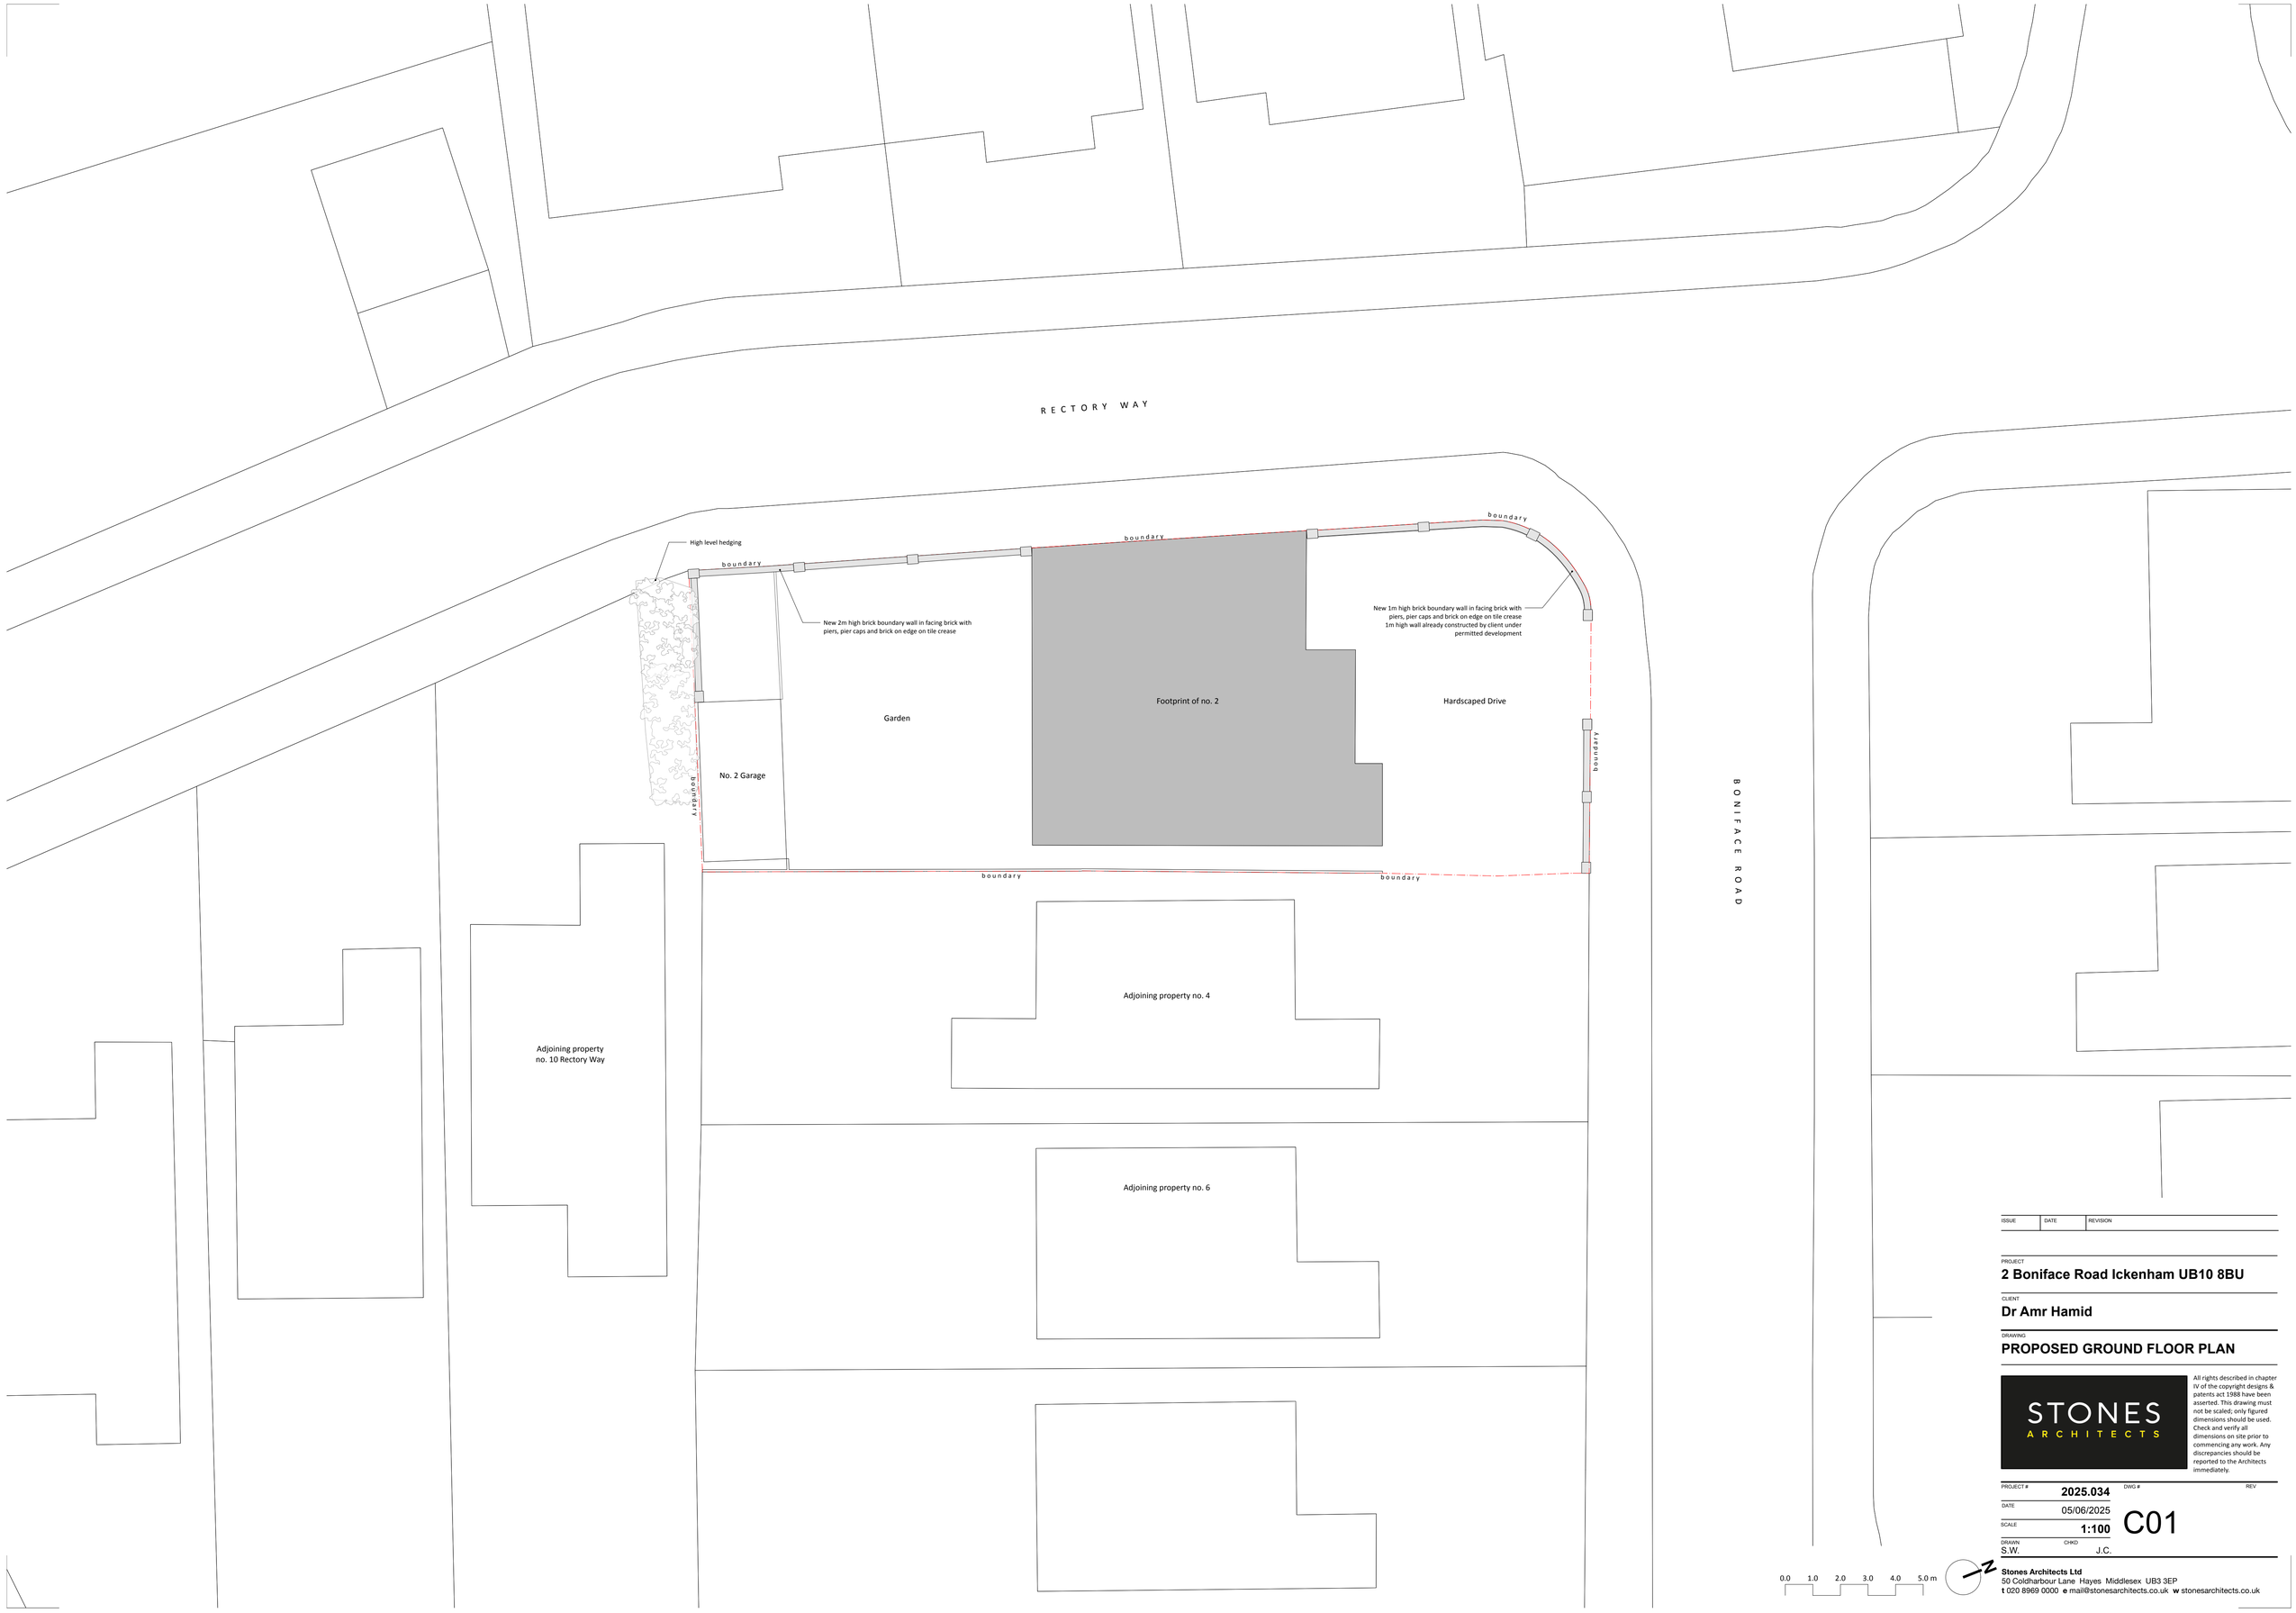

ISSUE	DATE	REVISION

PROJECT
2 Boniface Road Ickenham UB10 8BU

CLIENT
Dr Amr Hamid

DRAWING
PROPOSED GROUND FLOOR PLAN

STONES ARCHITECTS

All rights described in chapter IV of the copyright designs & patents act 1988 have been asserted. This drawing must not be scaled; only figured dimensions should be used. Check and verify all dimensions on site prior to commencing any work. Any discrepancies should be reported to the Architects immediately.

PROJECT #	2025.034	DWG #	C01
DATE	05/06/2025	REV	
SCALE	1:100		
DRAWN S.W.	CHKD J.C.		

Stones Architects Ltd
50 Coldharbour Lane Hayes Middlesex UB3 3EP
t 020 8969 0000 **e** mail@stonesarchitects.co.uk **w** stonesarchitects.co.uk