


London Borough of Hillingdon
RECEIVED
30 JAN 2017
Planning
Residents Services

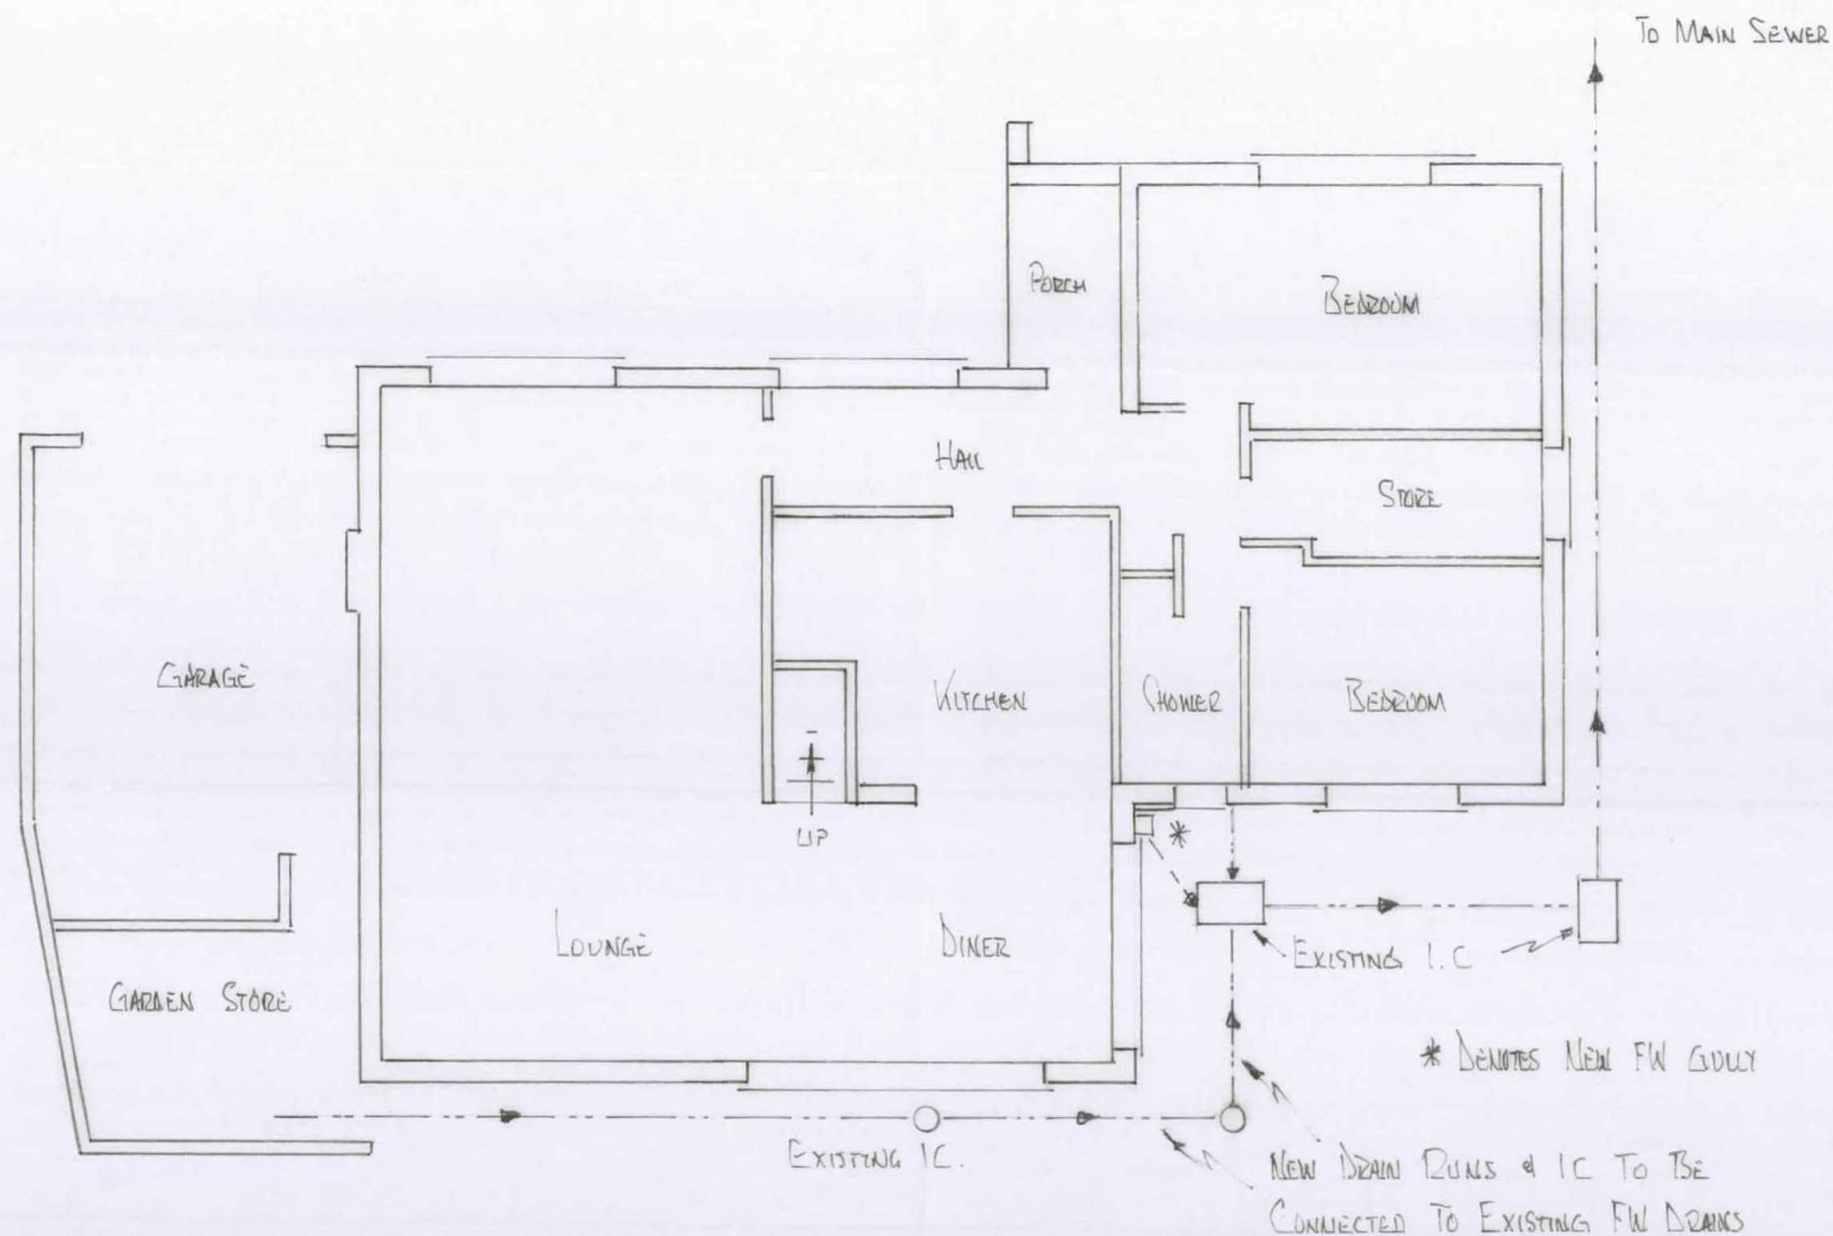

NOTES:

All dimensions must be checked on site and not scaled from this drawing.

Client

Mr & Mrs G. COLLINS
"LITTLE CONEY" LUXBRIDGE ROAD, WISIO OPL

Job Title

PROPOSED REAR GROUND
FLOOR EXTENSION

Scale

NTS

Drawn by

MB DESIGNS

Date

JAN 2017

Drawing Title PROPOSED
F.W. DRAIN SCHEMATIC

Drg No.

2017-01-104

Rev