


London Borough of Hillingdon
RECEIVED
30 JAN 2017
Planning
Residents Services

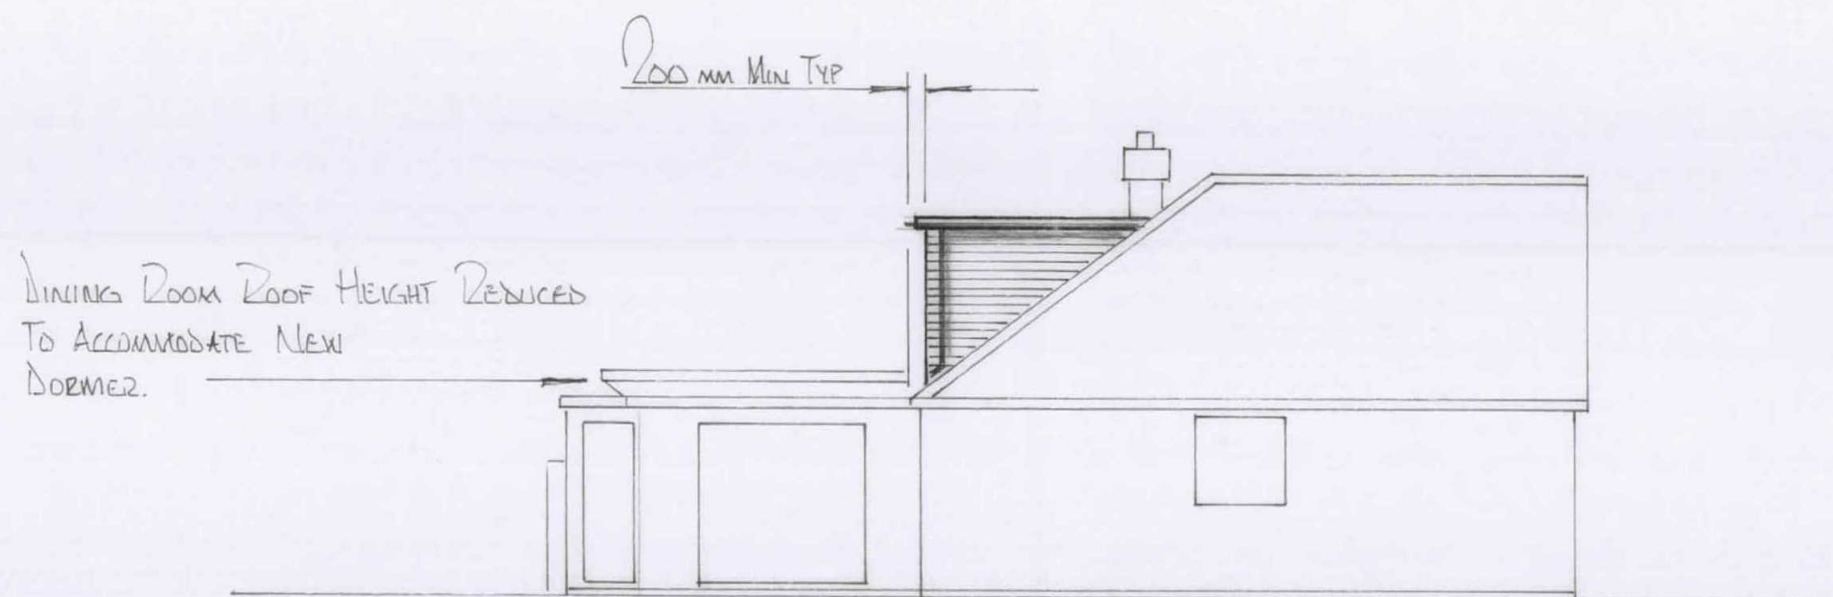

	NOTES: All DIMENSIONS IN mm All dimensions must be checked on site and not scaled from this drawing.	Client	Mr & Mrs G. COLLINS "LITTLE CONEY", LUXBRIDGE ROAD, UB10 0PL	Scale	1:100 @ A3	Drawing Title	
		Job Title	Proposed Rear Ground Floor Extension	Drawn by	MB DESIGNS	Drg No.	Rev
				Date	Dec 2016	2016-12-110	