


London Borough of Hillingdon
RECEIVED
30 JAN 2017
Planning
Residents Services

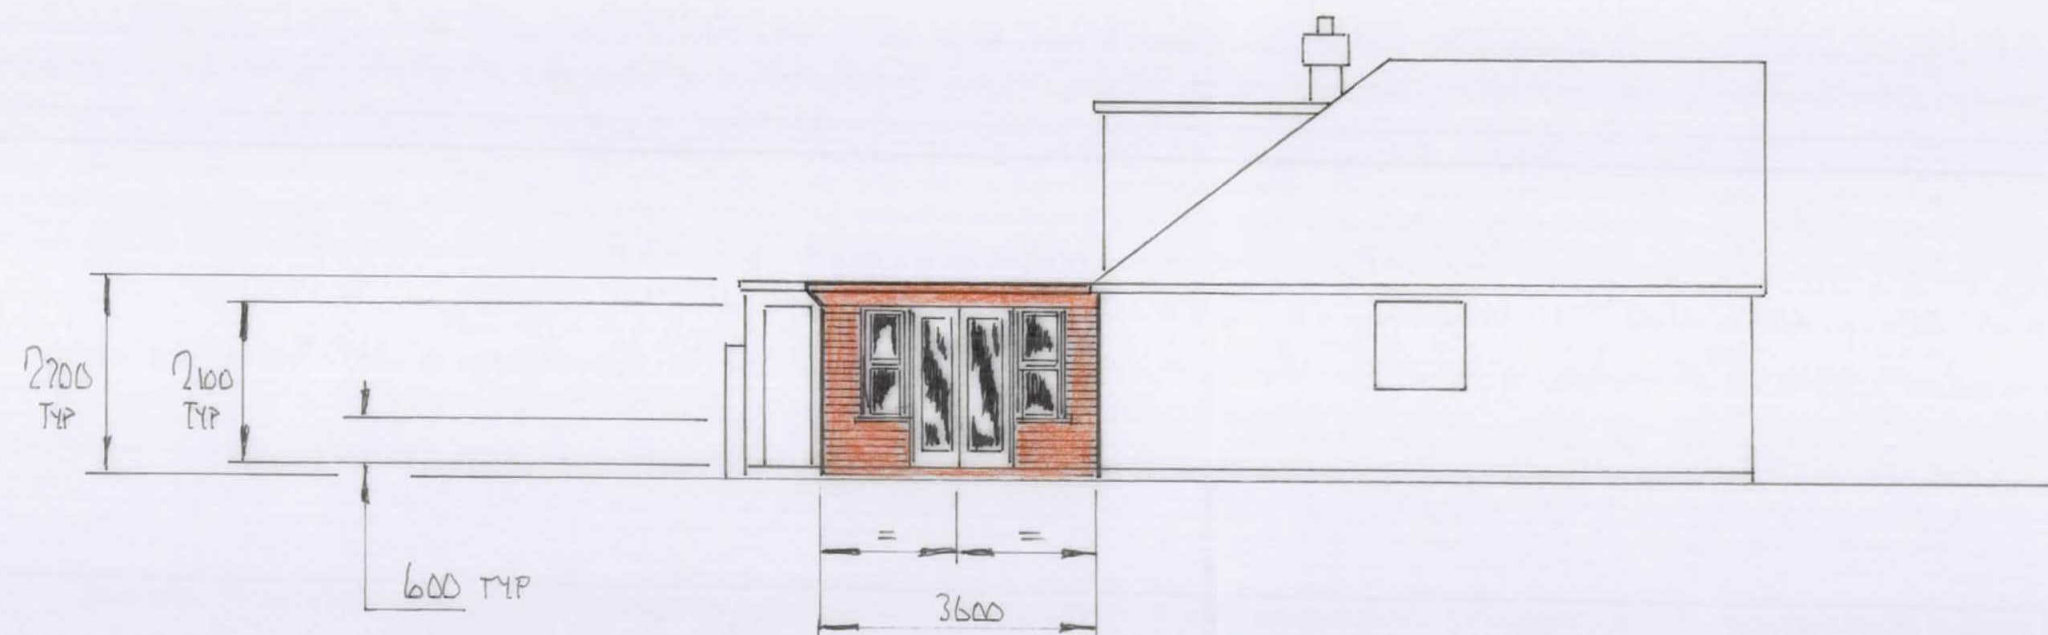

	NOTES: All dimensions must be checked on site and not scaled from this drawing.	Client Mr & Mrs G. COLLINS "LITTLE CONEY" UXBIDGE ROAD, UXBIDGE	Scale 1:100 @ A3	Drawing Title	
		Job Title PROPOSED REAR GROUND FLOOR EXTENSION	Drawn by MBS DESIGNS Date JAN 2017	Drg No. 2017-01-102	Rev