


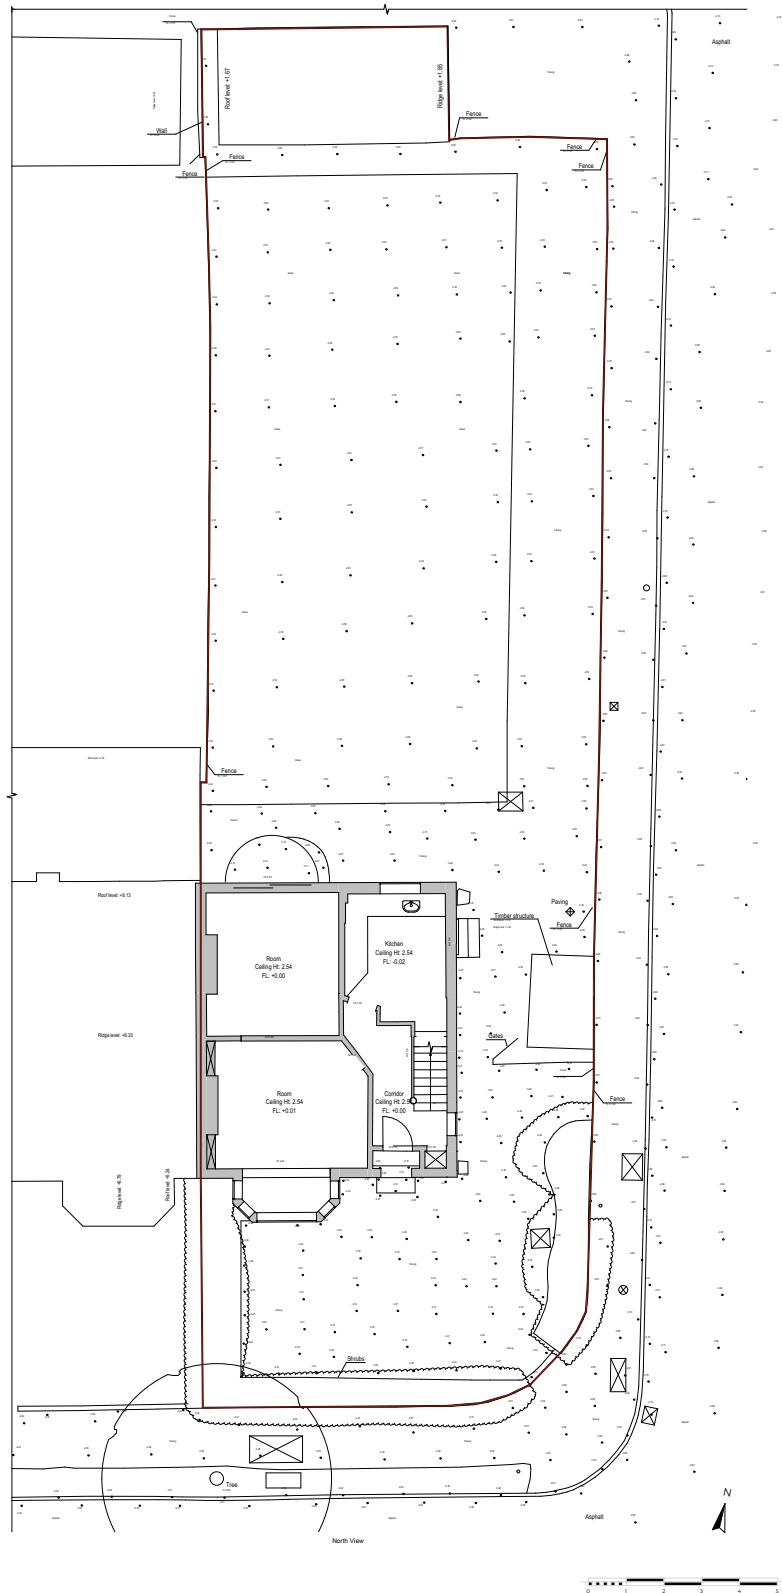

NOTES:
Report all errors and discrepancies promptly to architects before proceeding with the works.
Do not scale drawing. Figured dimensions to be worked to in all cases.
The contractor is responsible for checking dimensions, tolerances and references.
All structural information to be taken from engineers drawings.

crk design
architectural planning interiors project management
the studio
20A Arlington Avenue, Islington, N1 7AX
www.crk-design.co.uk

REV: A	
REV: B	
REV: C	
REV: D	

REV:	SCALE: 1200 @ A4
PROJECT:	57 North View, HAS 1PT
STATUS:	PLANNING
DRAWN:	JL
CHECKED:	CK

Block Plan

CLIENT:	Mr&Mrs Mahmood
DRAWING NO.:	2020-273-03.001
DATE:	31 August 2021 16:34

57 NW Aug 21.pln\WORK\North View 57\57 NW Aug 21.pln