



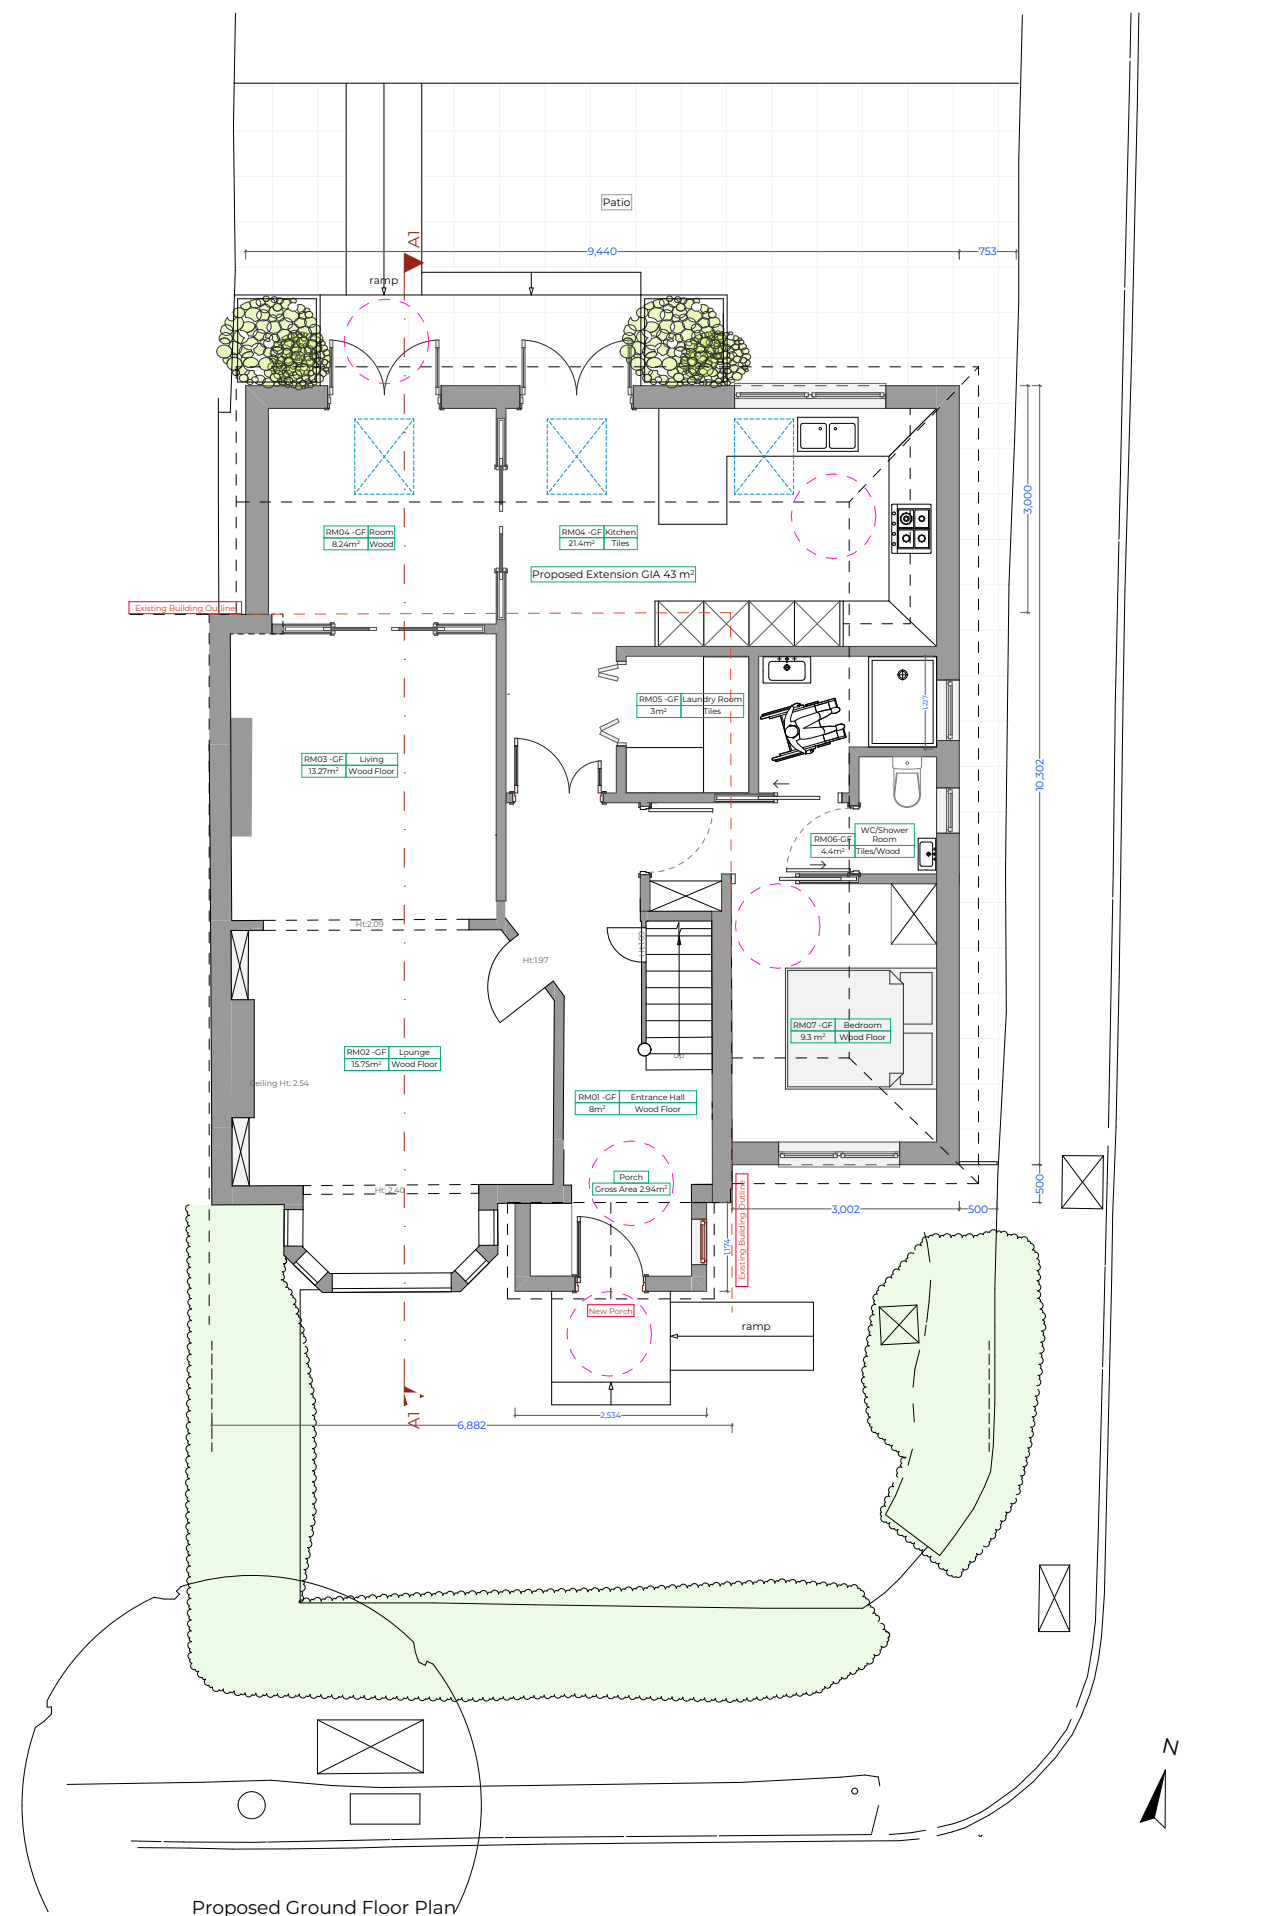

NOTES:
Report all errors and discrepancies promptly to architects before proceeding with the works.
Do not scale drawing. Figured dimensions to be worked to in all cases.
The contractor is responsible for checking dimensions, tolerances and references.
All structural information to be taken from engineers drawings.

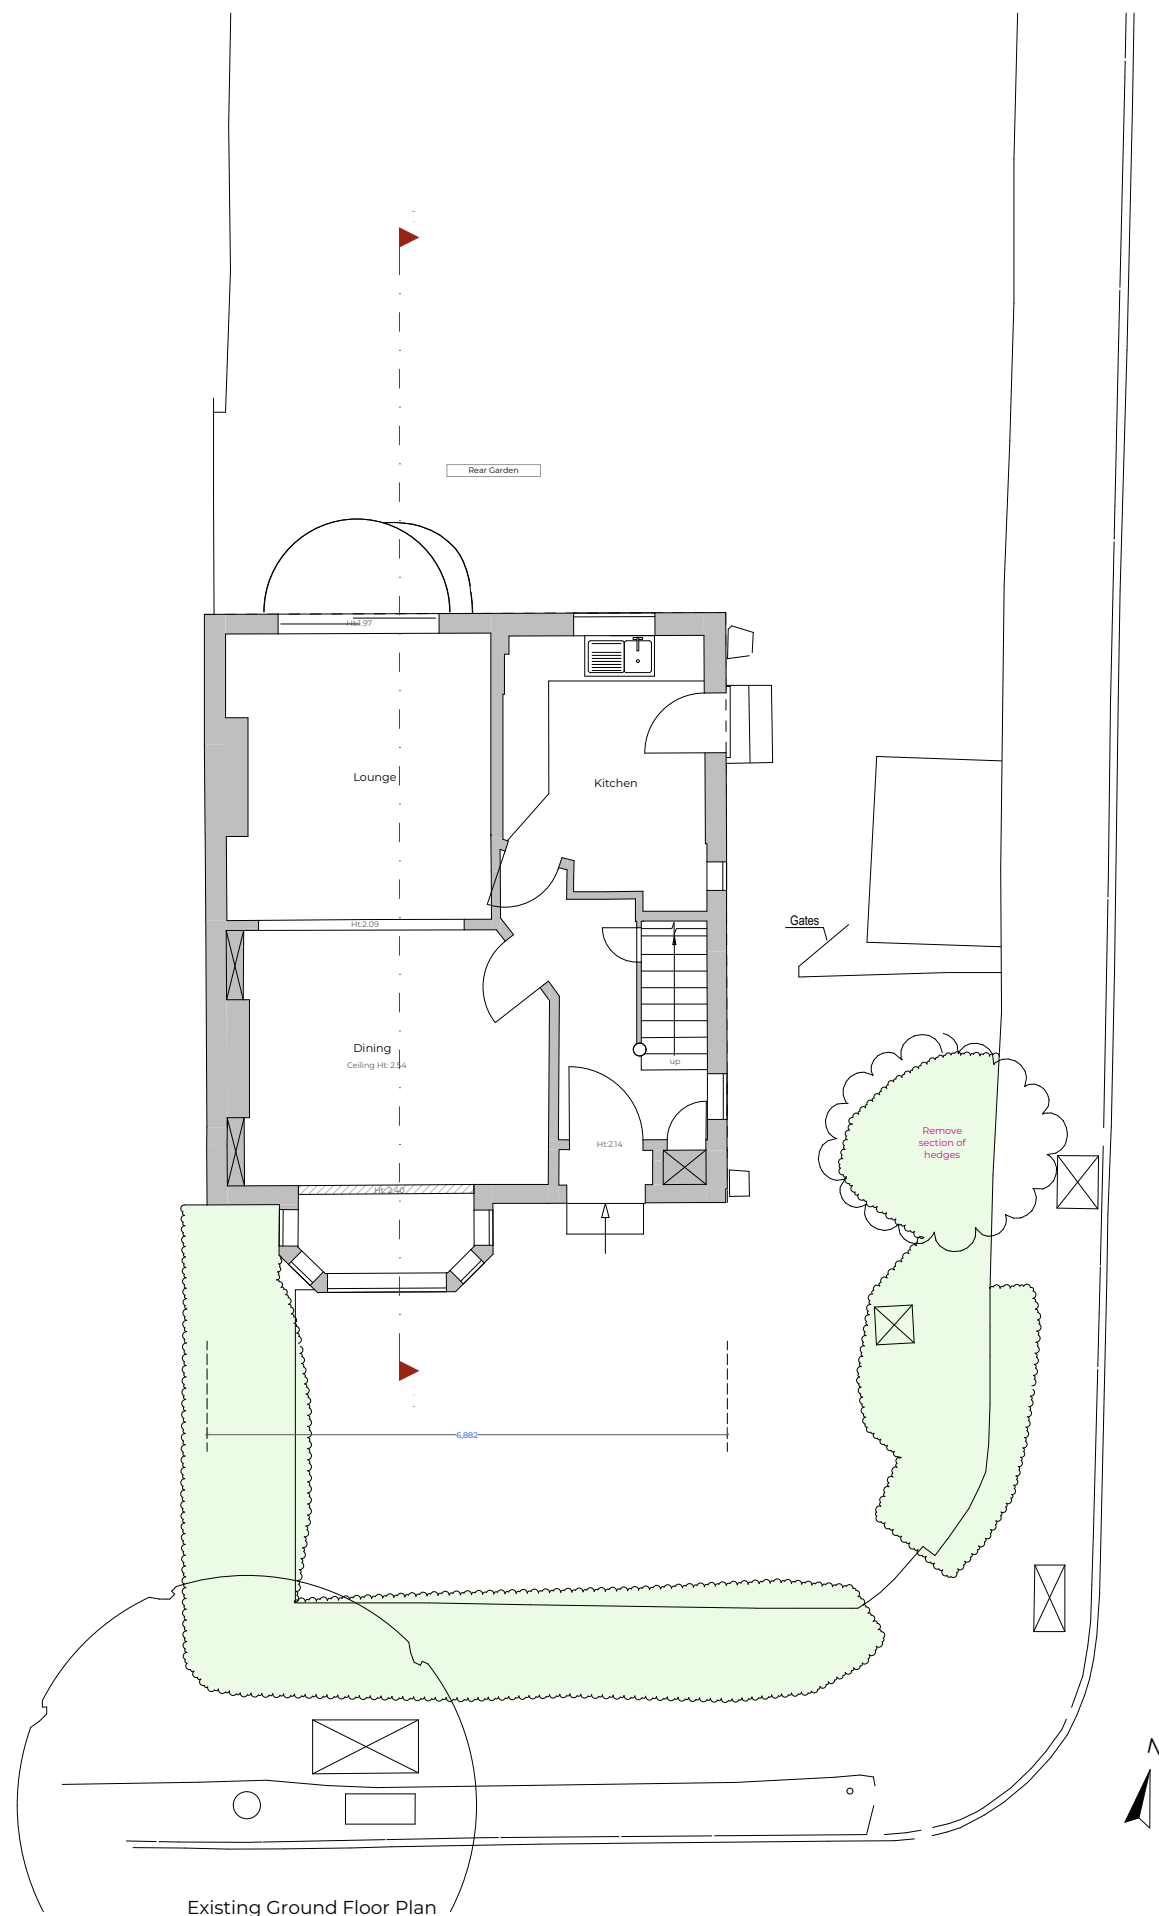

crk design
architecture, planning, interiors, project management.
the studio
20A Arlington Avenue, Islington, N1 7AX
www.crk-design.co.uk

REV:	A	
REV:	B	
REV:	C	
REV:	D	

REV:	SCALE:	1:100 @ A3	Existing - Proposed GF Plan
PROJECT:	57 North View, HA5 1PT	CLIENT:	Mr Mahmood Datto
STATUS:	PLANNING	DRAWING NO.:	2021-57 NV-03.100
DRAWN:	JL	CHECKED:	CK
		DATE:	31 August 2021 16:33

57 NW Aug 21.plnC:\WORK\North View 57\57 NW Aug 21.pln