



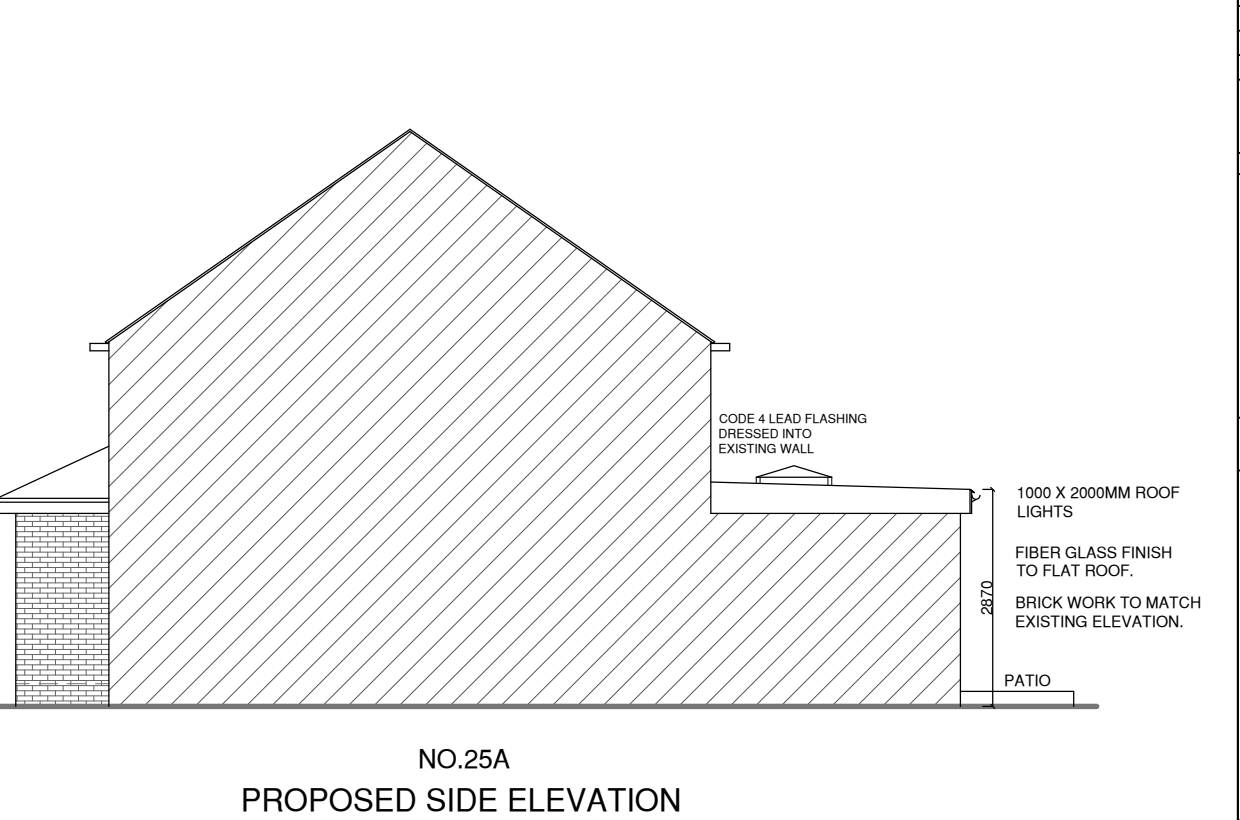

NOTES :		
	Date	Revisions
Client MR. MANJIT SINGH JHAND		
Job Title 25 FRIAR ROAD HAYES UB4 9BZ		
Drawing Title PROPOSED ELEVATIONS		
Scale: 1 : 100 (A3)		
Date: JANUARY 2021		
Checked by:	Drawn by: RS	
Drg No. TP/465/06		Rev.

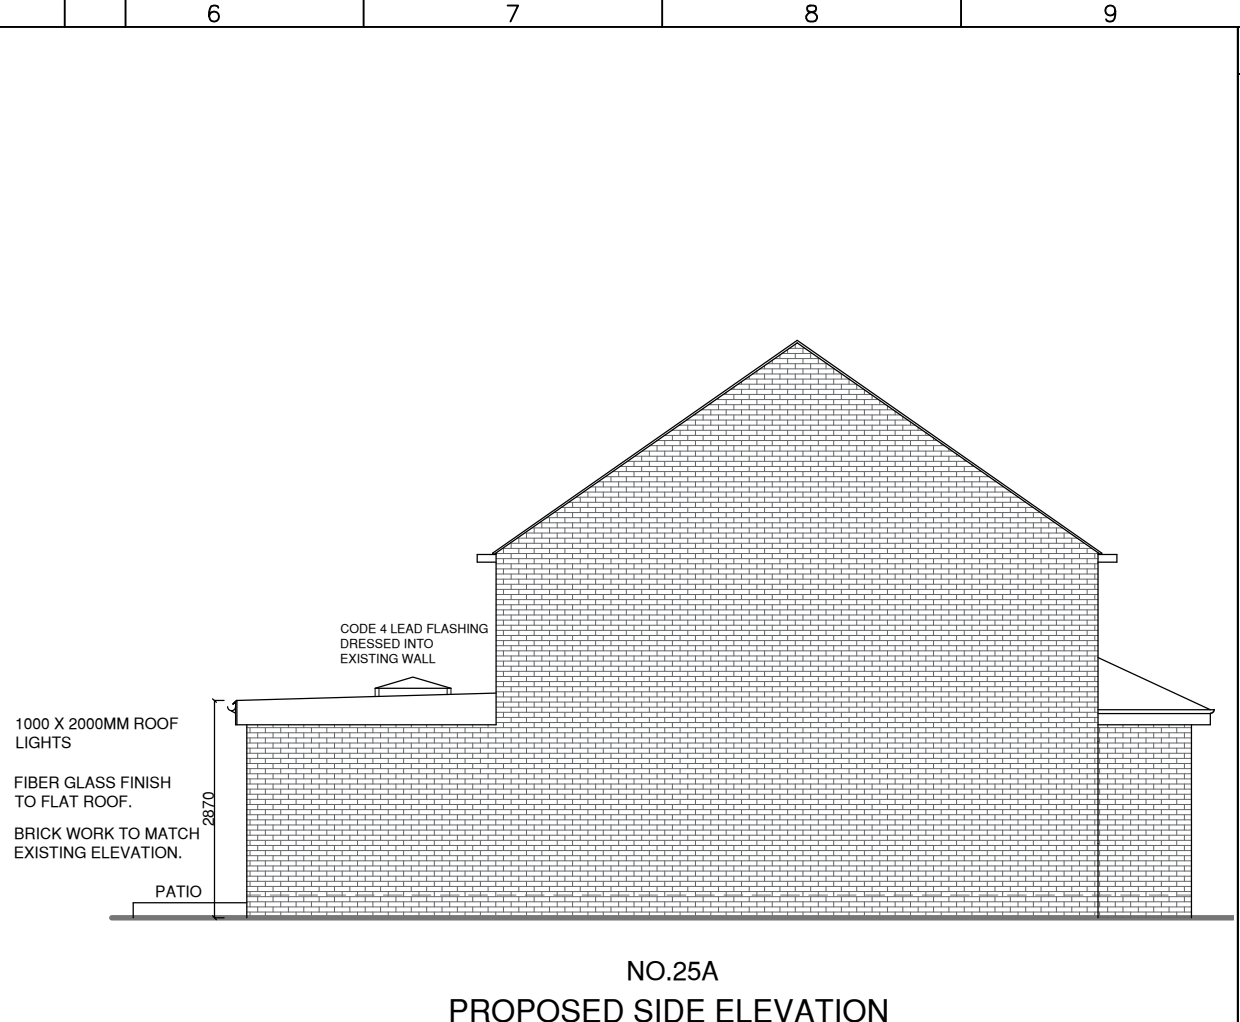