


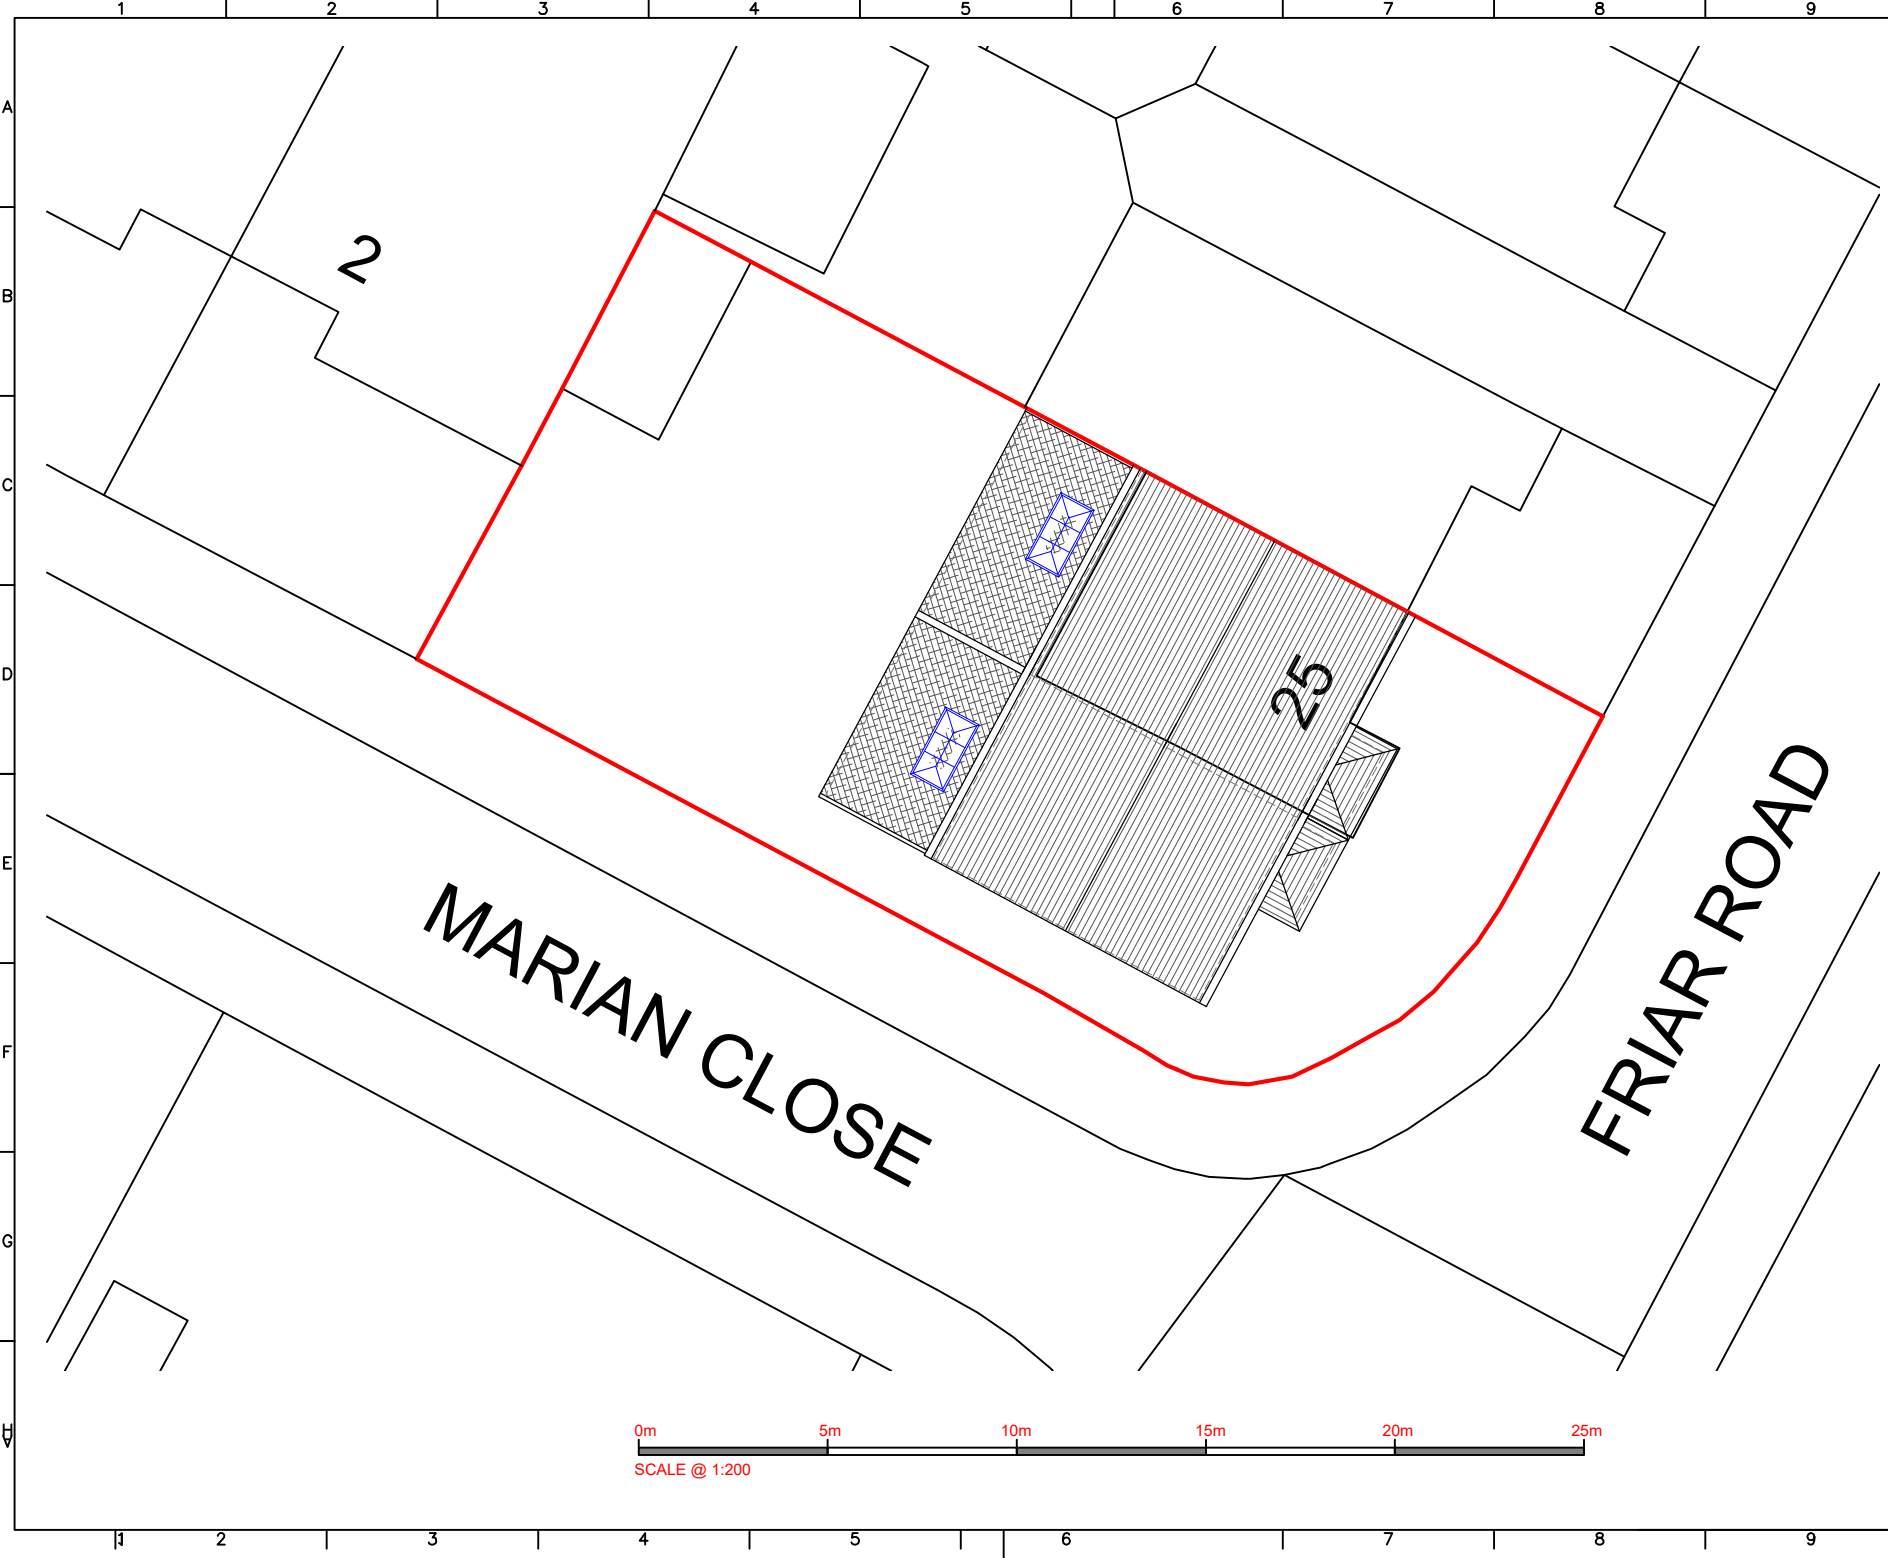

NOTES :



Date	Revisions
------	-----------

Client MR. MANJIT SINGH JHAND

Job Title
25 FRIAR ROAD
HAYES
UB4 9BZ

Drawing Title
BLOCK PLAN

Scale: 1 : 200 (A3)

Date: JANUARY 2021

Checked by: Drawn by: RS

Drg No. TP/465/07	Rev.
----------------------	------