


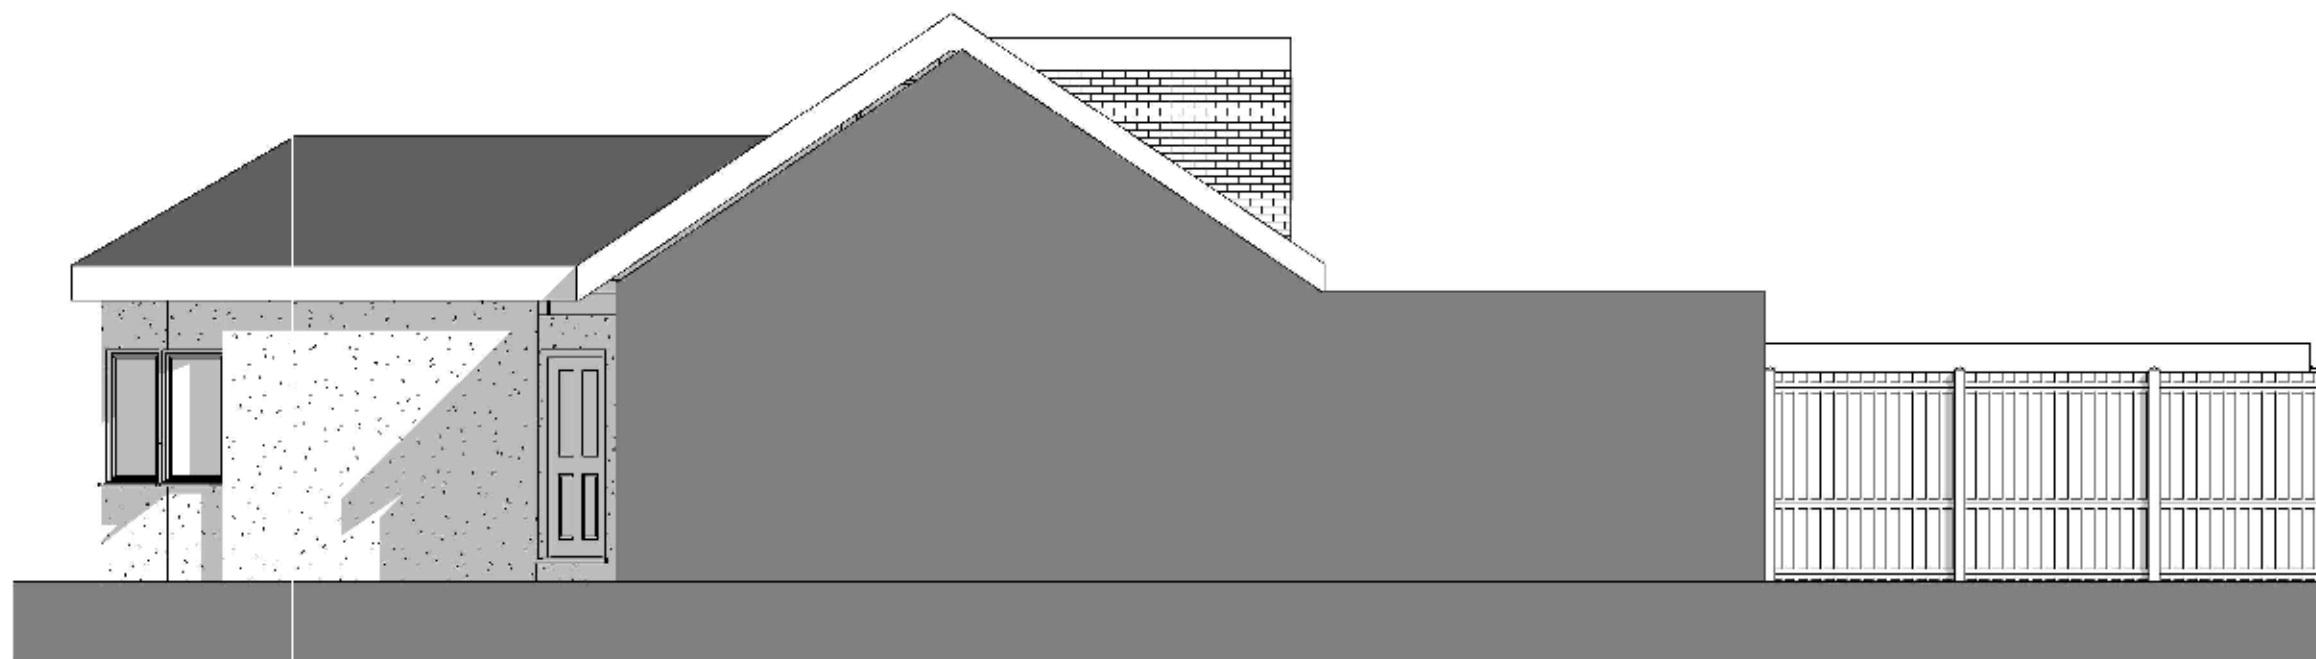

1 Proposed South Side Elevation
1 : 75



2 Proposed North Side Elevation
A102 1 : 75



No.	Description	Date

Family Sonarkar
50 Greencroft Avenue, Eastcote, HA4 9JJ

Proposed Sides Elevations

Project number 022
Date 04.08.2020
Drawn by IS
Checked by IS

A106

Scale 1 : 75