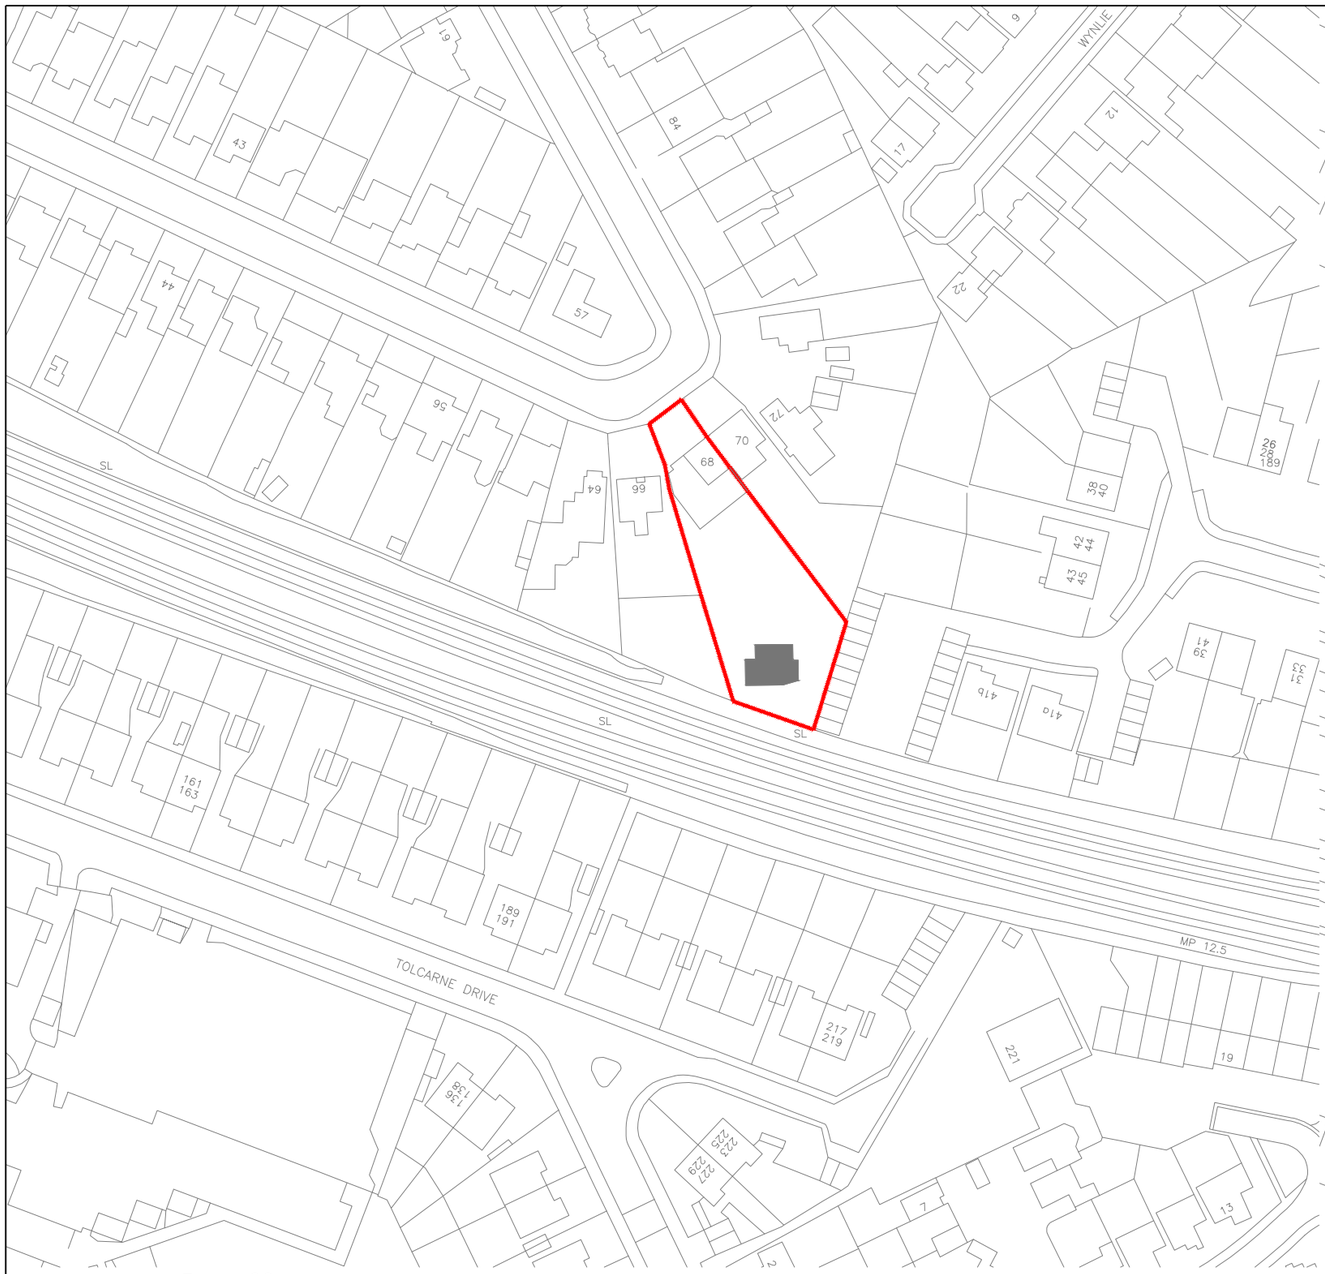

LOCATION PLAN SCALE 1:1250

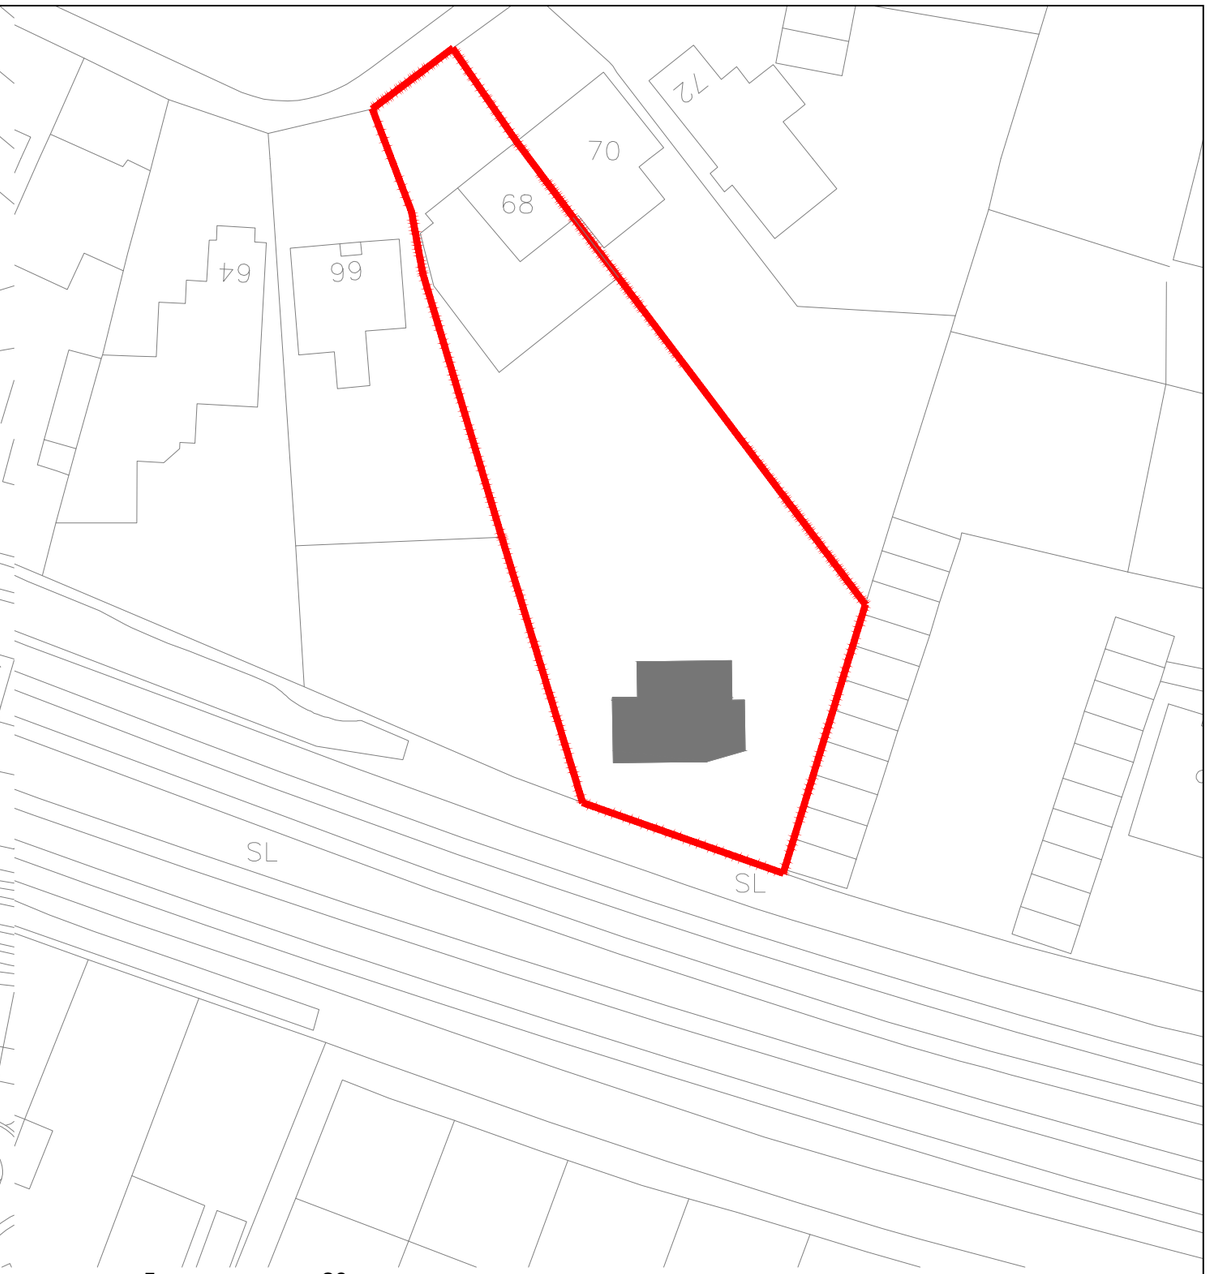

SITE PLAN SCALE 1:500

NOTES

- The Copy right of this drawing is the property of CRAFTED SPACES ARCHITECTURE AND PLANNING LTD. and must not be copied otherwise reproduced without written consent.
- The contractor is responsible for checking dimensions, tolerances and references. Any discrepancy to be verified with the Architect before proceeding with the works.
- Figured dimensions to be worked to in all cases.

© CRAFTED SPACES ARCHITECTURE AND PLANNING LTD

CRAFTED SPACES
ARCHITECTURE + URBANISUM
DESIGNING WITH SOCIAL ECONOMICAL & ENVIRONMENTAL SUSTAINABILITY
(M) 07973988297

client
MR SHASHANK SHARMA

project
68 WOODFORD CRESCENT, PINNER, HA5 3TX

BLOCK AND LOCATION PLAN

drawing
LOCATION AND SITE PLAN

drawing no
PA2-2561-00

rev

date	rev	revision/author/checker

drawn NP

Drawing Status
FOR PLANNING APPROVAL

scale @ A3 AS SHOWN

date 24/10/2026