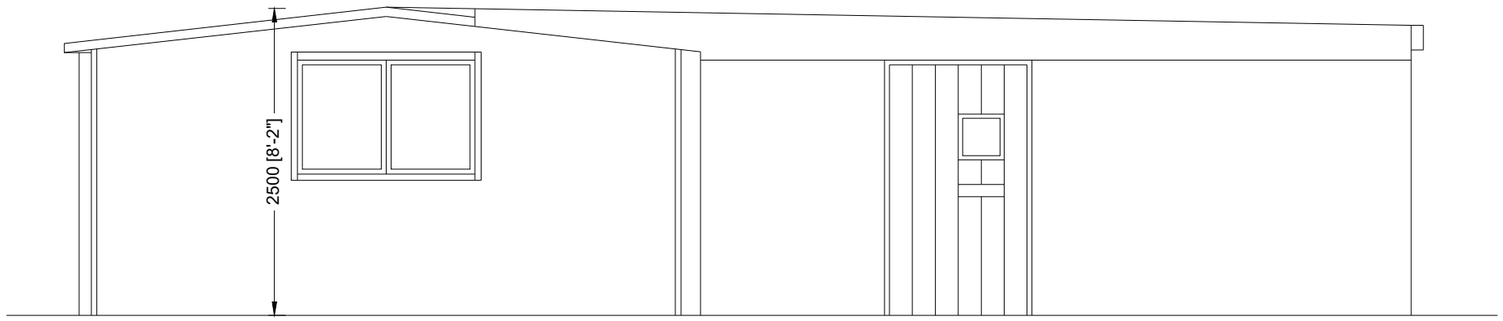

EXISTING REAR ELEVATION

EXISTING FRONT ELEVATION

For guidance only

1:200 2m 4m 6m 8m 10m 12m 14m 16m 18m 20m
1:20 0 200mm 400mm 600mm 800mm 1000 1200 1400 1600 1800 2000
1:100 0 1m 2m 3m 4m 5m 6m 7m 8m 9m 10m
1:50 0 1m 2m 3m 4m 5m
1:5 0 100mm 200mm 300mm 400mm 500mm
1:500 0 10m 20m 30m 40m 50m

CRAFTED SPACES
ARCHITECTURE + URBANISUM
DESIGNING WITH SOCIAL ECONOMICAL & ENVIRONMENTAL SUSTAINIABILITY
(M) 07973988297

client
MR SHASHANK SHARMA

project
68 WOODFORD CRESCENT,
PINNER, HA5 3TX

drawing
EXISTING ELEVATIONS

drawing no
PA2-2561-03

rev

date	rev	revision/author/checker

Drawing Status
FOR PLANNING APPROVAL

drawn NP

scale @ A3 1:50

date 24/10/2026