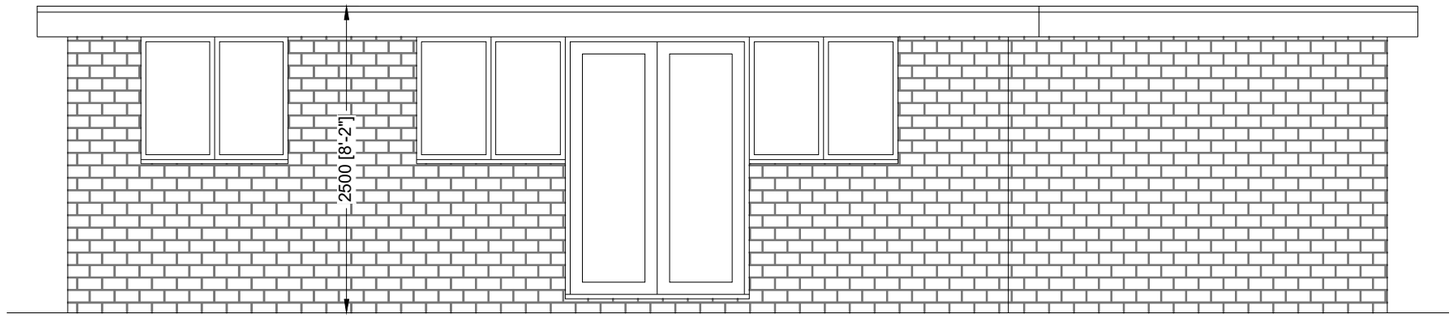

PROPOSED REAR ELEVATION

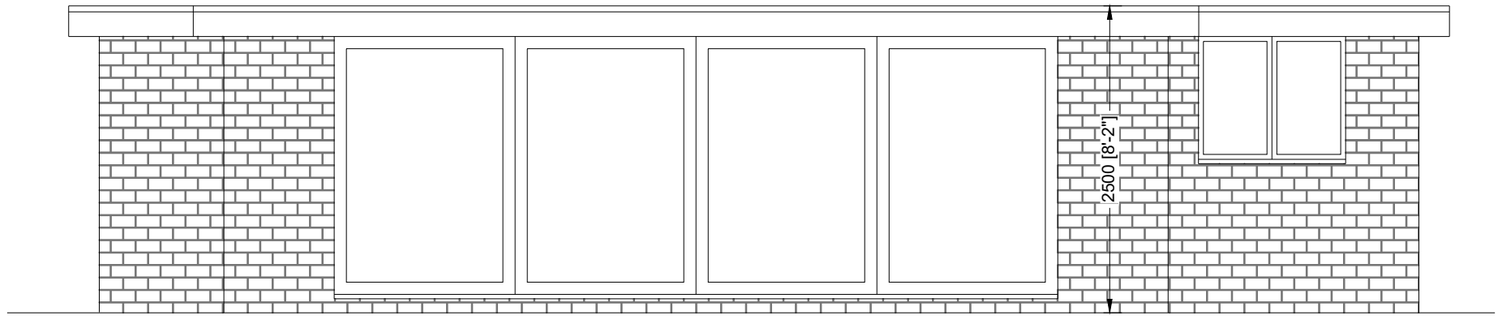

PROPOSED FRONT ELEVATION

PROPOSED MATERIALS USED IN ANY EXTERIOR WORK WOULD BE OF A SIMILAR APPEARANCE TO THOSE USED IN THE CONSTRUCTION OF THE EXTERIOR OF THE EXISTING DWELLING HOUSE

NOTES

- The Copy right of this drawing is the property of CRAFTED SPACES ARCHITECTURE AND PLANNING LTD. and must not be copied otherwise reproduced without written consent.
- The contractor is responsible for checking dimensions, tolerances and references. Any discrepancy to be verified with the Architect before proceeding with the works.
- Figured dimensions to be worked to in all cases.

© CRAFTED SPACES ARCHITECTURE AND PLANNING LTD

For guidance only

1:200	2m	4m	6m	8m	10m	12m	14m	16m	18m	20m		
1:20	0	200mm	400mm	600mm	800mm	1000	1200	1400	1600	1800	2000	
1:100	0	1m	2m	3m	4m	5m	6m	7m	8m	9m	10m	
1:50	0	1m	2m	3m	4m	5m						
1:5	0	100mm	200mm	300mm	400mm	500mm						
1:500	0	10m	20m	30m	40m	50m						

CRAFTED SPACES
ARCHITECTURE + URBANISUM
DESIGNING WITH SOCIAL ECONOMICAL & ENVIRONMENTAL SUSTAINABILITY
(M) 07973988297

client: MR SHASHANK SHARMA

project: 68 WOODFORD CRESCENT, PINNER, HA5 3TX

drawing: PROPOSED ELEVATIONS

drawing no: PA2-2561-05

rev:

date	rev	revision/author/checker

drawn: NP

Drawing Status: FOR PLANNING APPROVAL

scale @ A3: 1:50

date: 24/10/2026