


REV	DATE	DESCRIPTION	DWN	CHKD
A	14.08.19	Updated plan to show new sold felted roof.	SJW	MJ
B	16.09.19	Updated plan following planners comments.	SJW	MJ
C	19.09.19	Plan and notes amended, detail added	SJW	AD



50 X 150 timber rafters with
ovolo mouldings to lower edge.
Hardwood Glazing bars,
chamfered with cup screw
fixings to top of rafter. ———
Laminated safety clear glazing -
to BS6206.

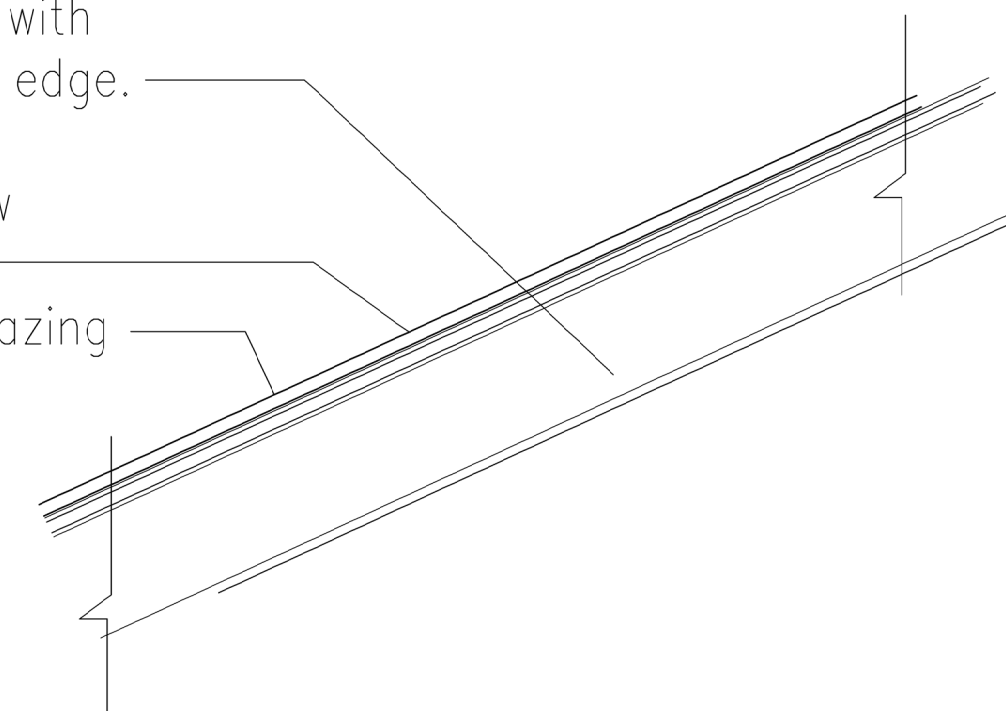

project

client

drawing title

drawing number	revision
8872-02	D
	checked

scale 1:50 @ A1	drawn
	date June 19

This drawing is the property of LAP Architects + Interior Designers Ltd.
and must not be copied or reproduced in any way in whole or in part
without the express permission of LAP Architects + Interior Designers Ltd.
Copyright © LAP Architects + Interior Designers Ltd.