



Contractors are to check all levels and dimensions before work is put in hand, and any discrepancies are to be referred to the architects


REV	DATE	DESCRIPTION	DWN	CHKD
A	12.07.19	Product types & numbers revised	MRJ	-
B	17.07.19	Product numbers revised	MRJ	-

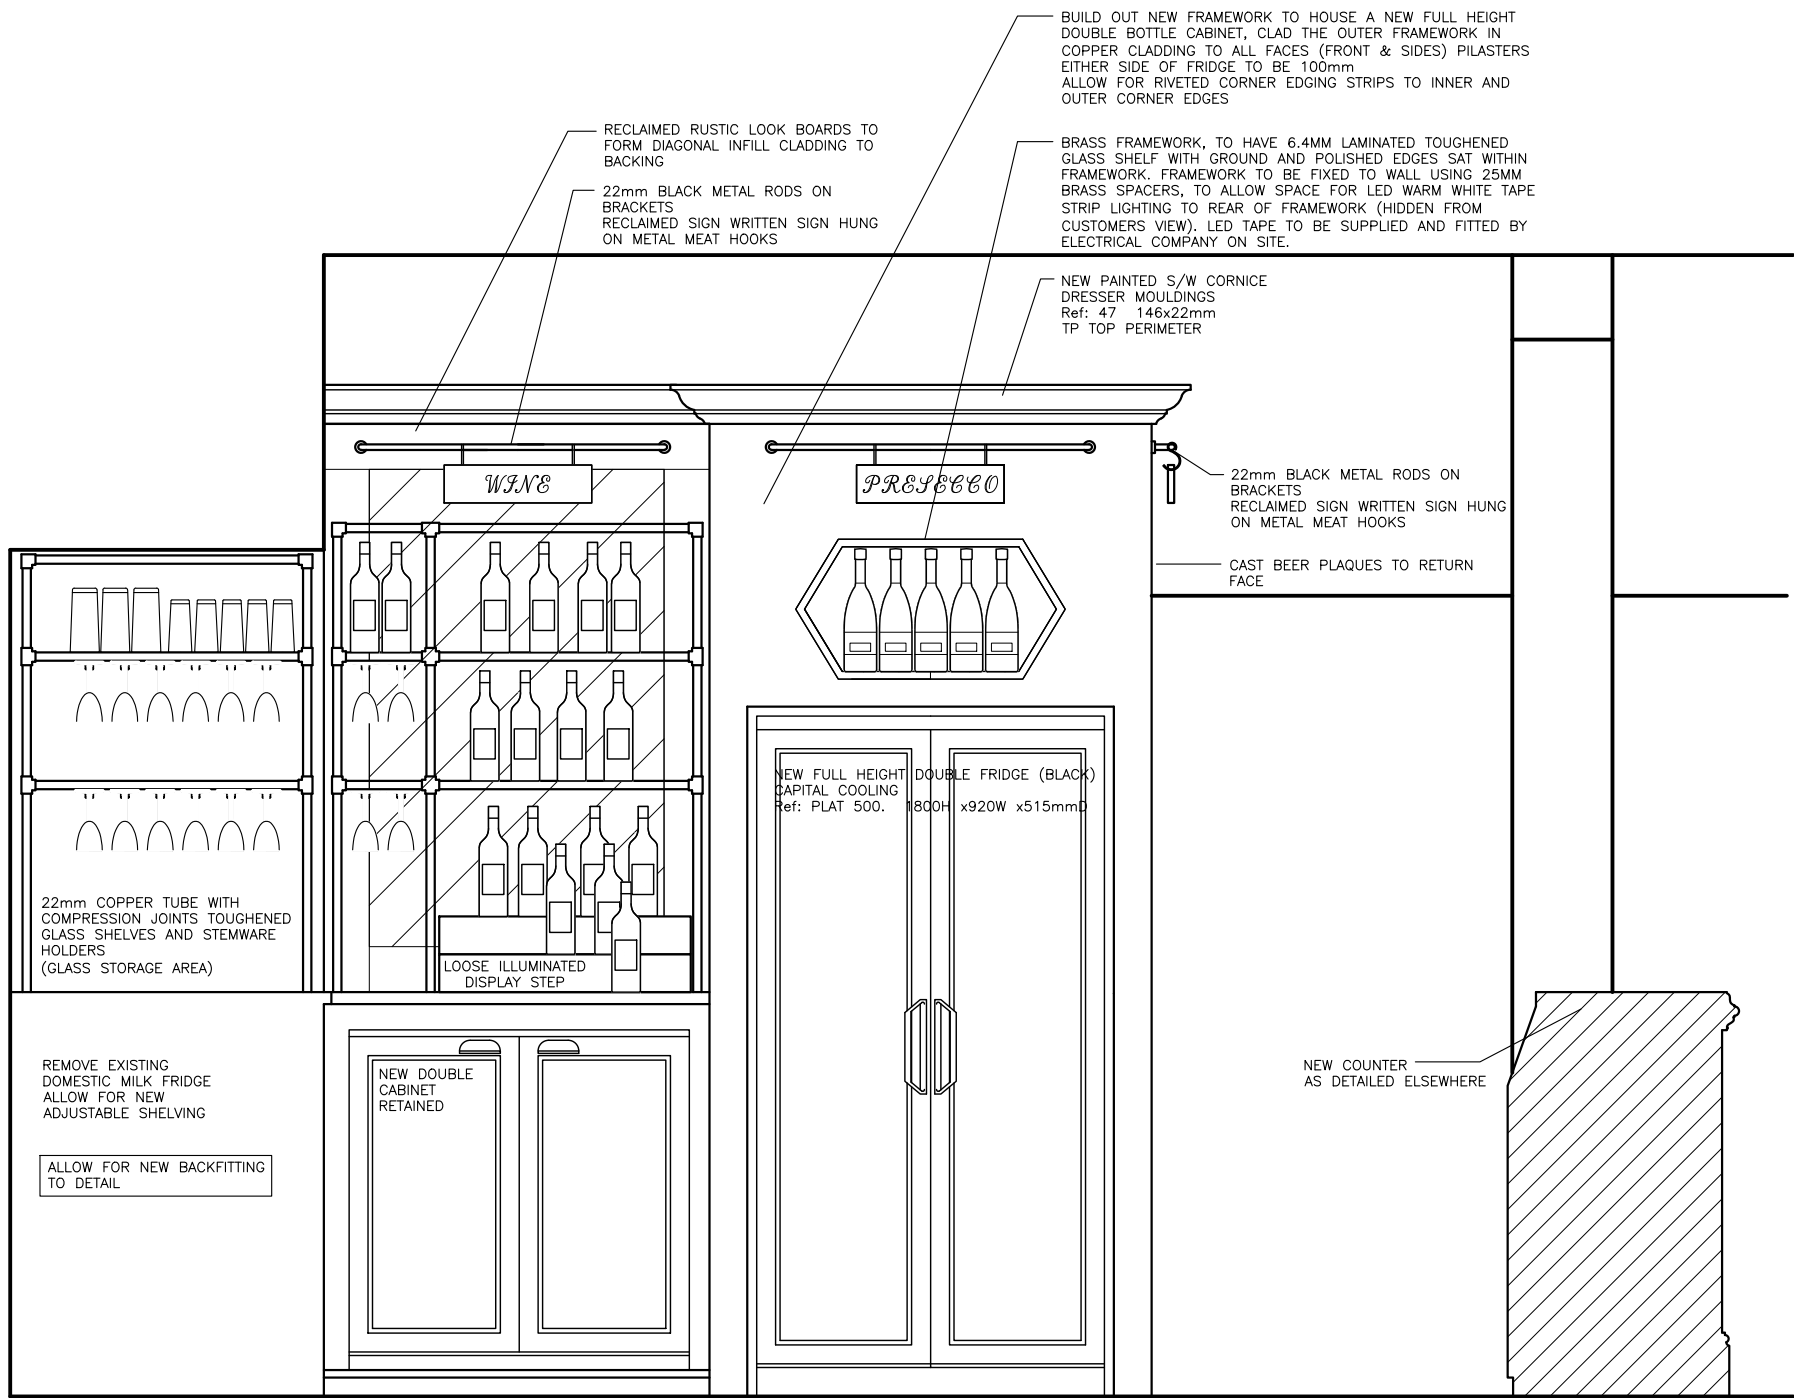


PROPOSED SERVERY BACKFITTING ELEVATION A
ALL DIMENSIONS TO BE CHECKED ON SITE PRIOR TO MANUFACTURE

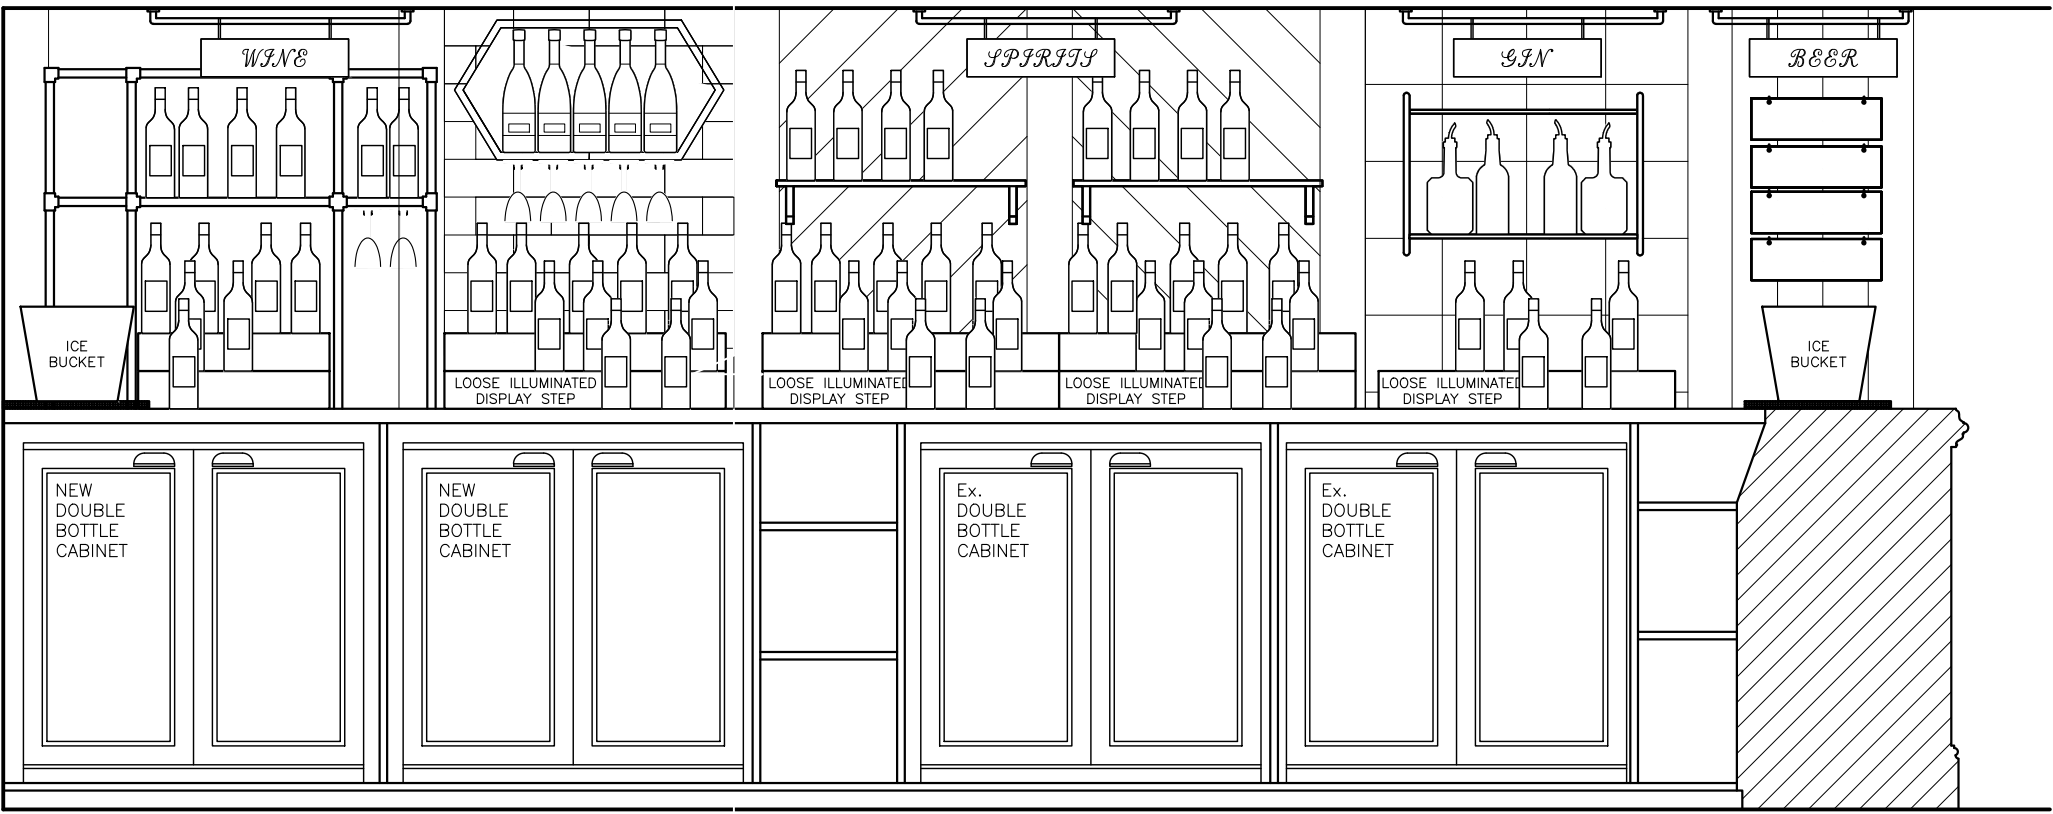


PROPOSED SERVERY BACKFITTING ELEVATION B
ALL DIMENSIONS TO BE CHECKED ON SITE PRIOR TO MANUFACTURE

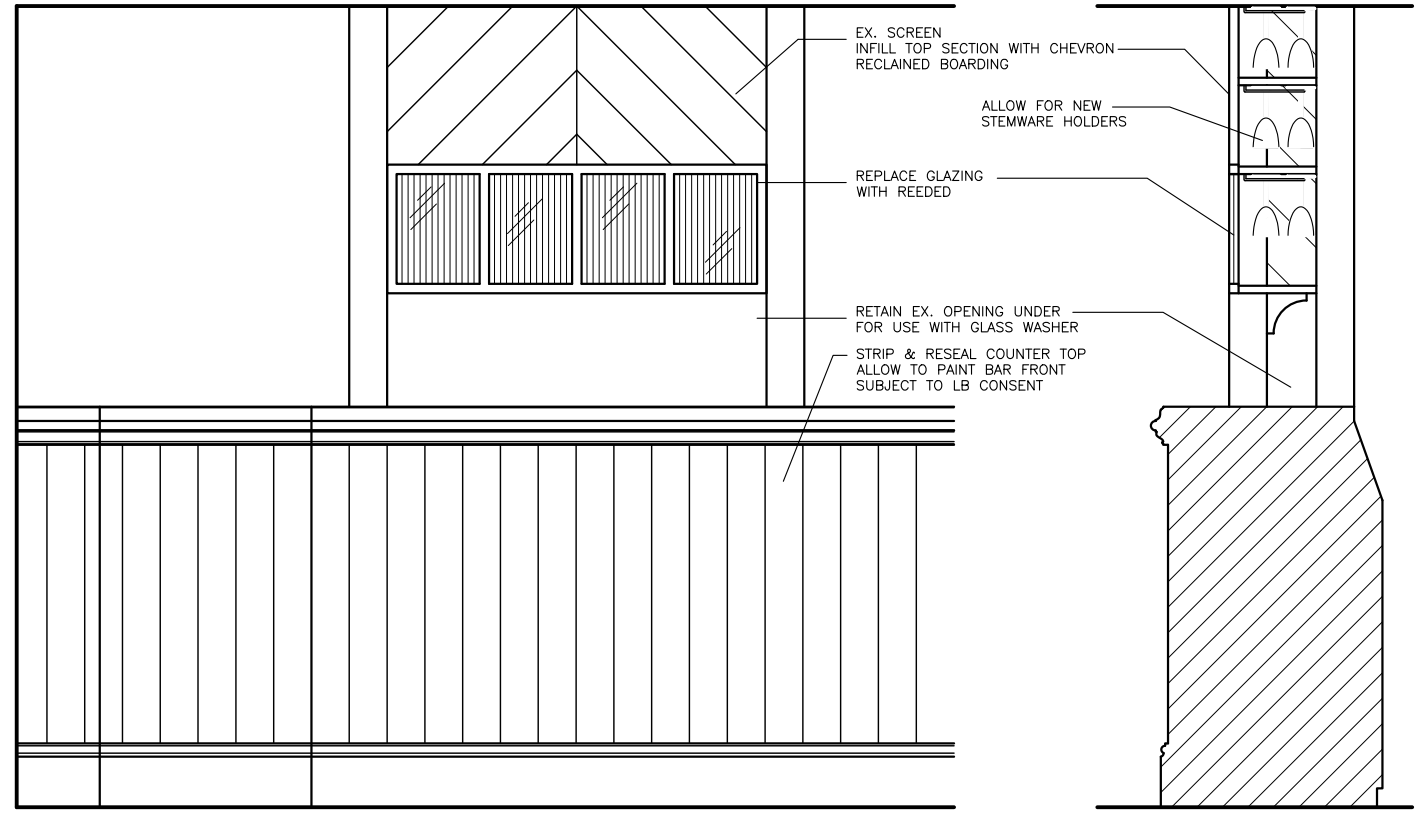

PROPOSED GLASSWASH SCREEN DETAIL
ALL DIMENSIONS TO BE CHECKED ON SITE PRIOR TO MANUFACTURE

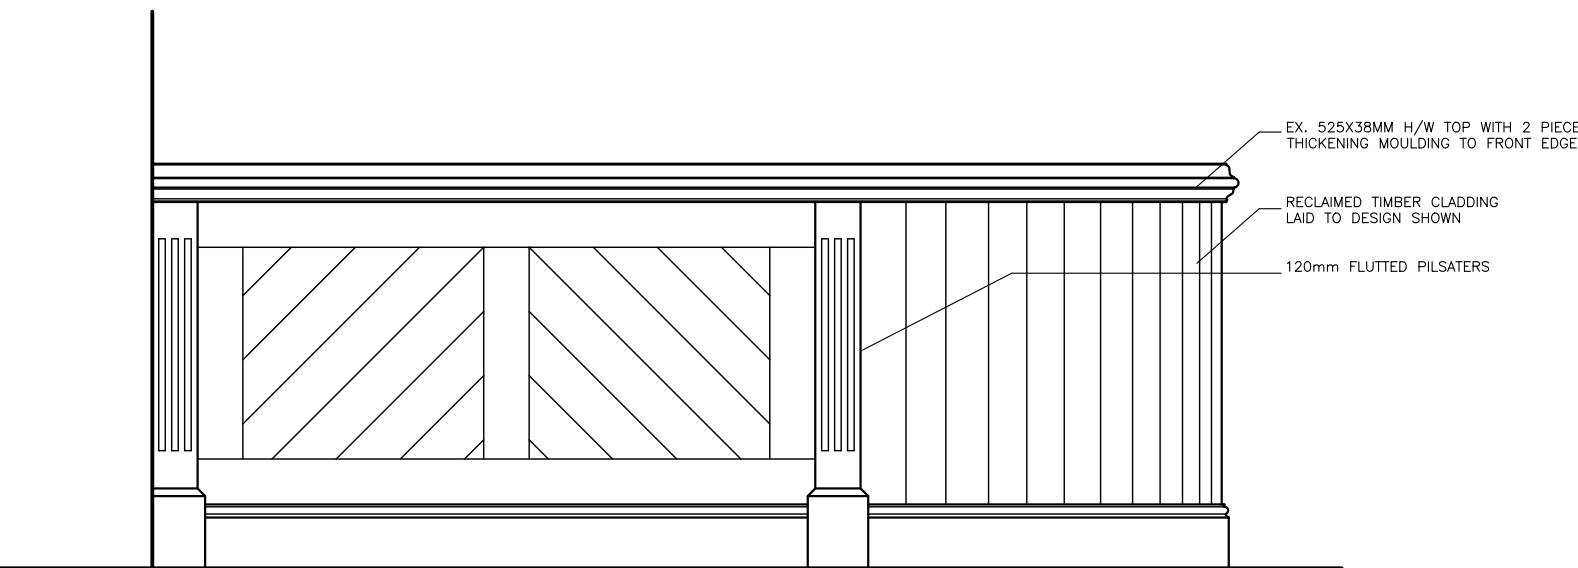

PROPOSED NEW COUNTER ELEVATION
ALL DIMENSIONS TO BE CHECKED ON SITE PRIOR TO MANUFACTURE

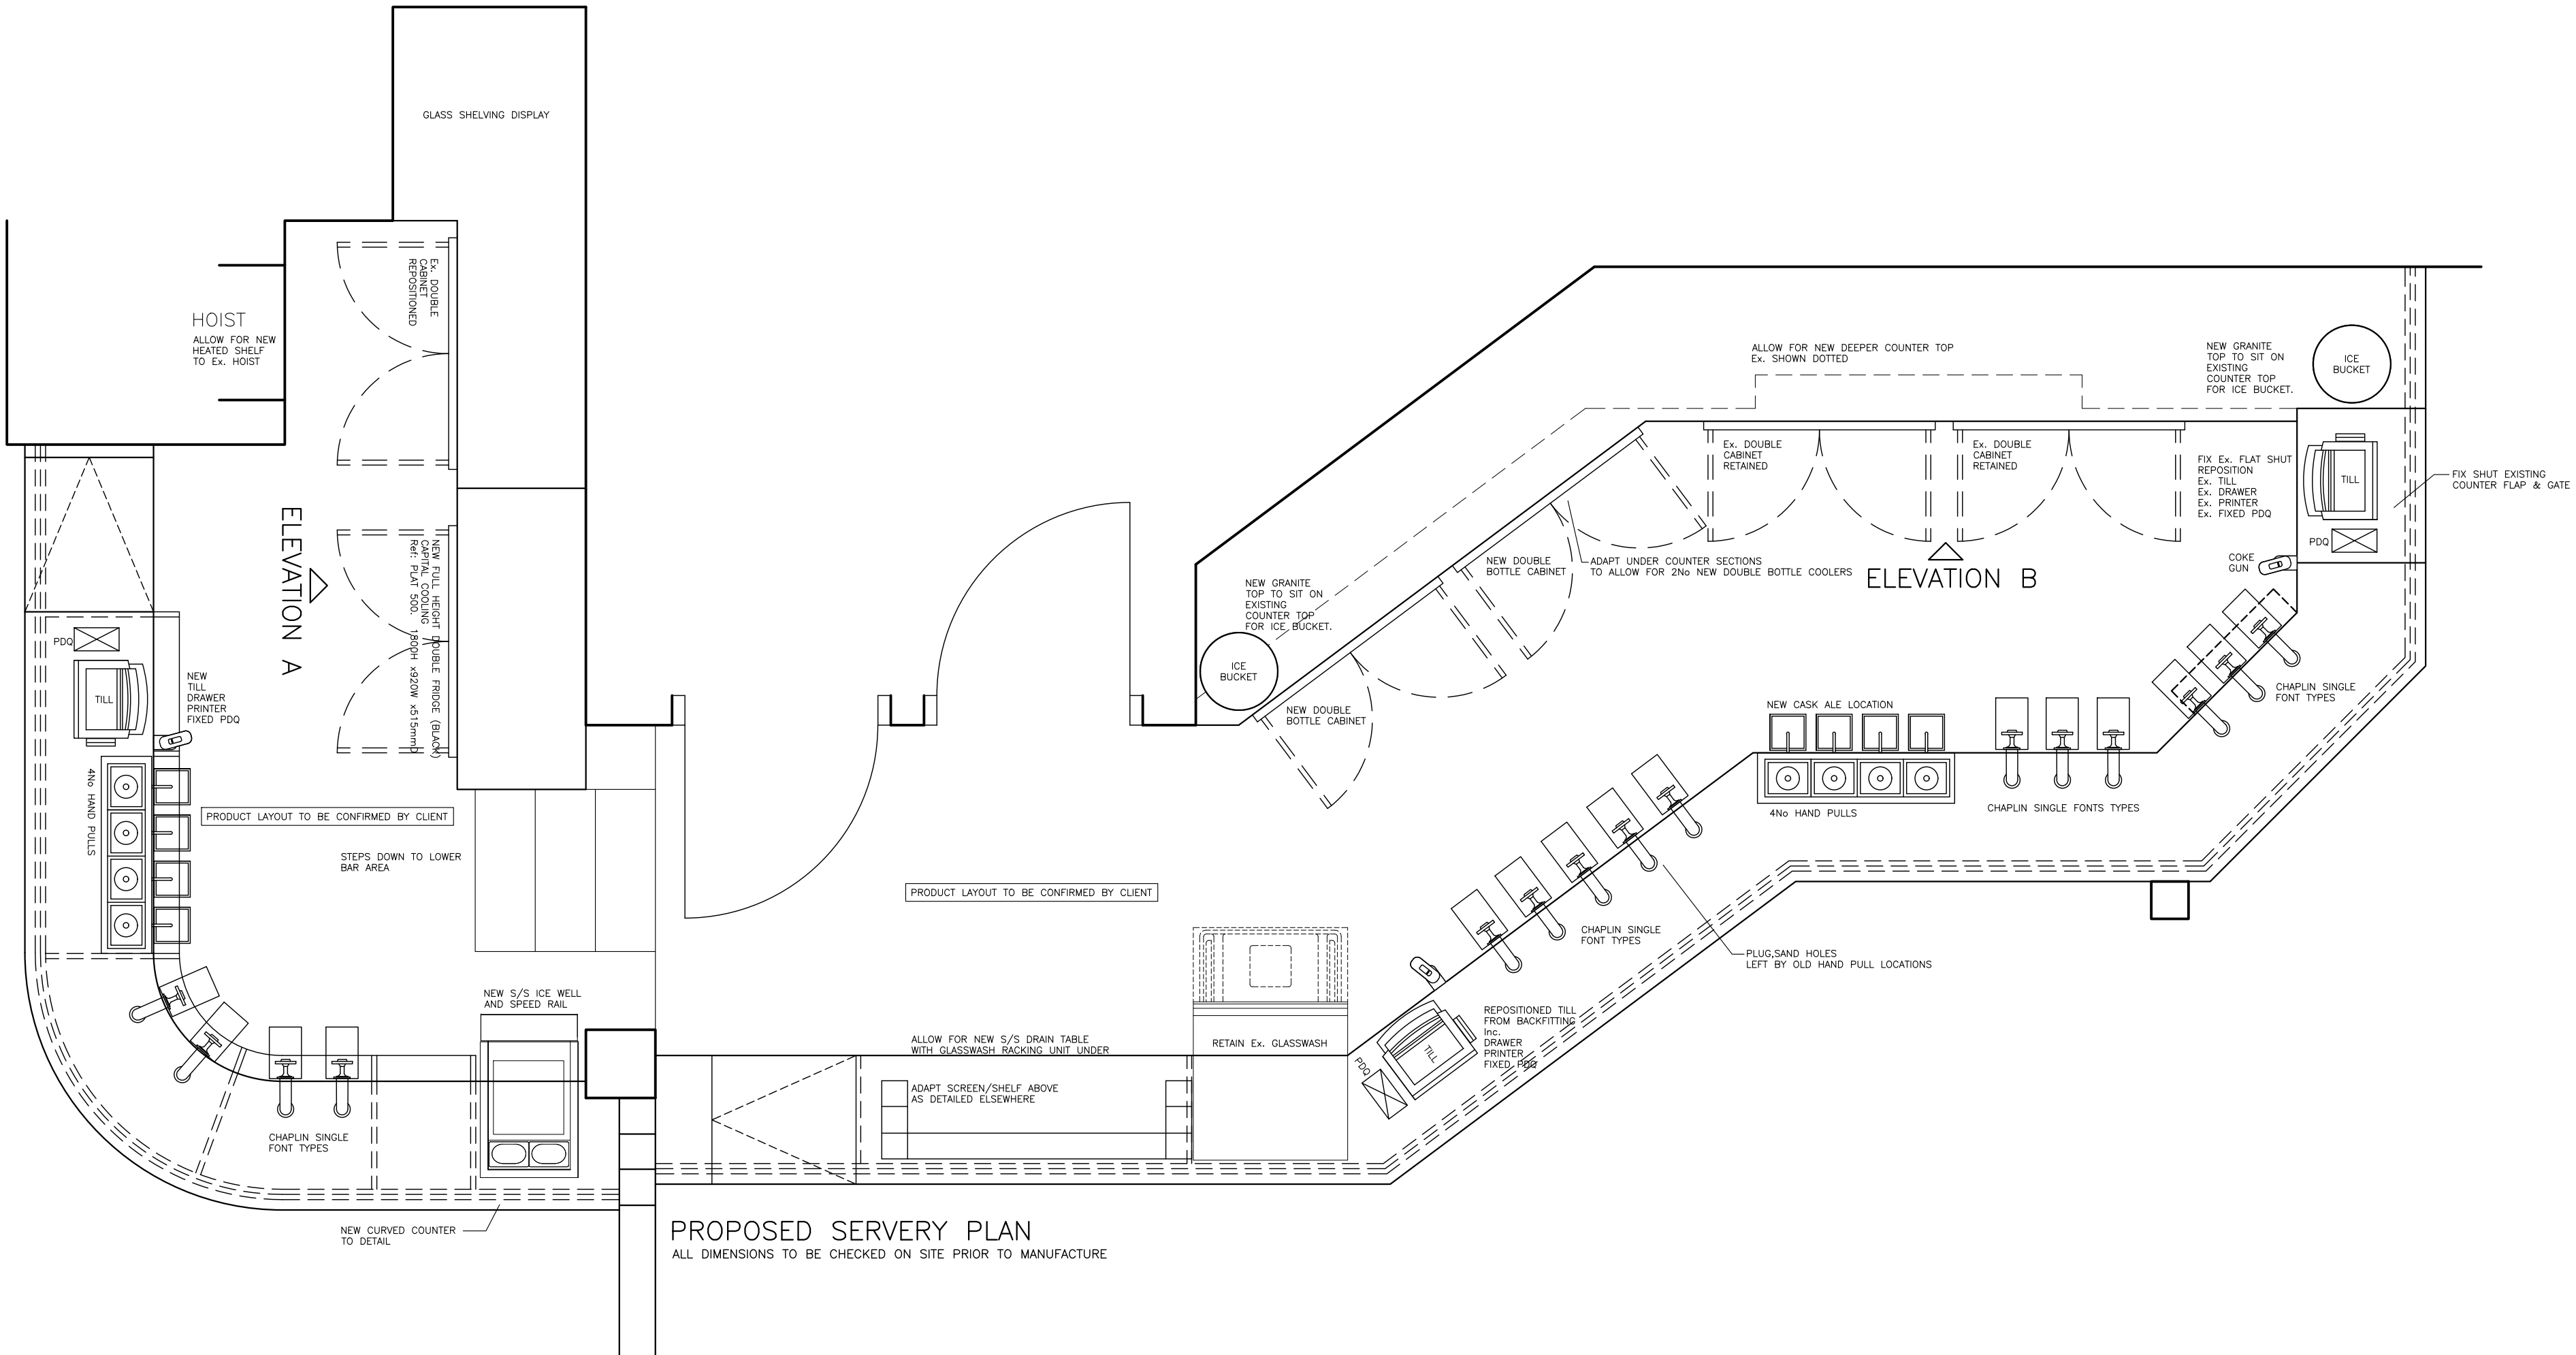

PROPOSED SERVERY PLAN
ALL DIMENSIONS TO BE CHECKED ON SITE PRIOR TO MANUFACTURE



Architects + Interior Designers Limited
123 NEW LONDON ROAD, CHELMSFORD,
ESSEX. CM2 0QT
TEL: +44 (0) 1245 269755 FAX: +44 (0) 1245 250310
E-MAIL: admin@lap-architects.co.uk
www.lap-architects.com

project

THREE TUNS
24 High Street
Uxbridge. Ub8 1JN

client

Greene King

drawing title

Proposed
Bar Servery Plan
& Elevations

drawing number	revision
8872-03	B
scale	checked
1:20 @ A1	date
	June 19

This drawing is the property of LAP Architects + Interior Designers Ltd. and must not be copied or reproduced in any way in whole or in part without the express permission of LAP Architects + Interior Designers Ltd. Copyright © LAP Architects + Interior Designers Ltd.