


Contractors are to check all levels and dimensions before work is put in hand, and any discrepancies are to be referred to the architects

REV	DATE	DESCRIPTION	DWN	CHKD
-	00.00.00	-	-	-

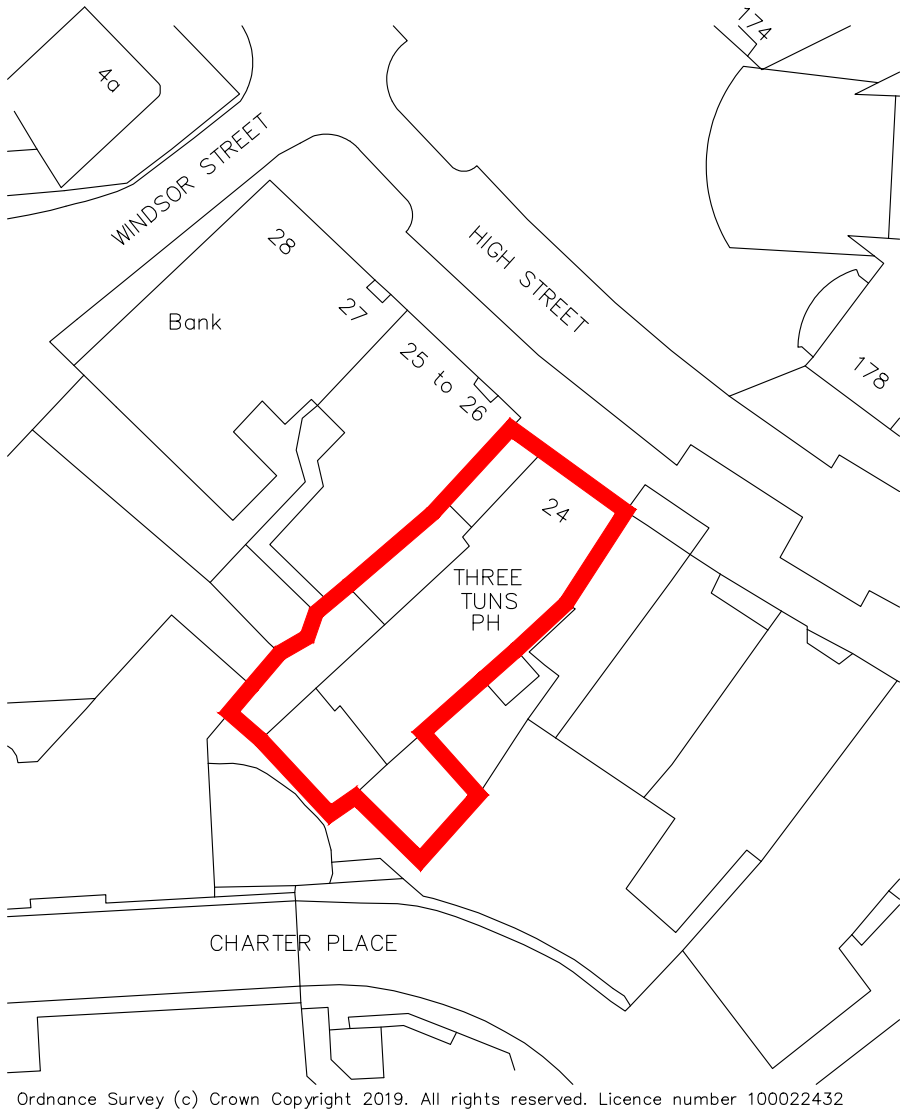


Ordnance Survey (c) Crown Copyright 2019. All rights reserved. Licence number 100022432



Scale in metres



BOUNDARY LINE

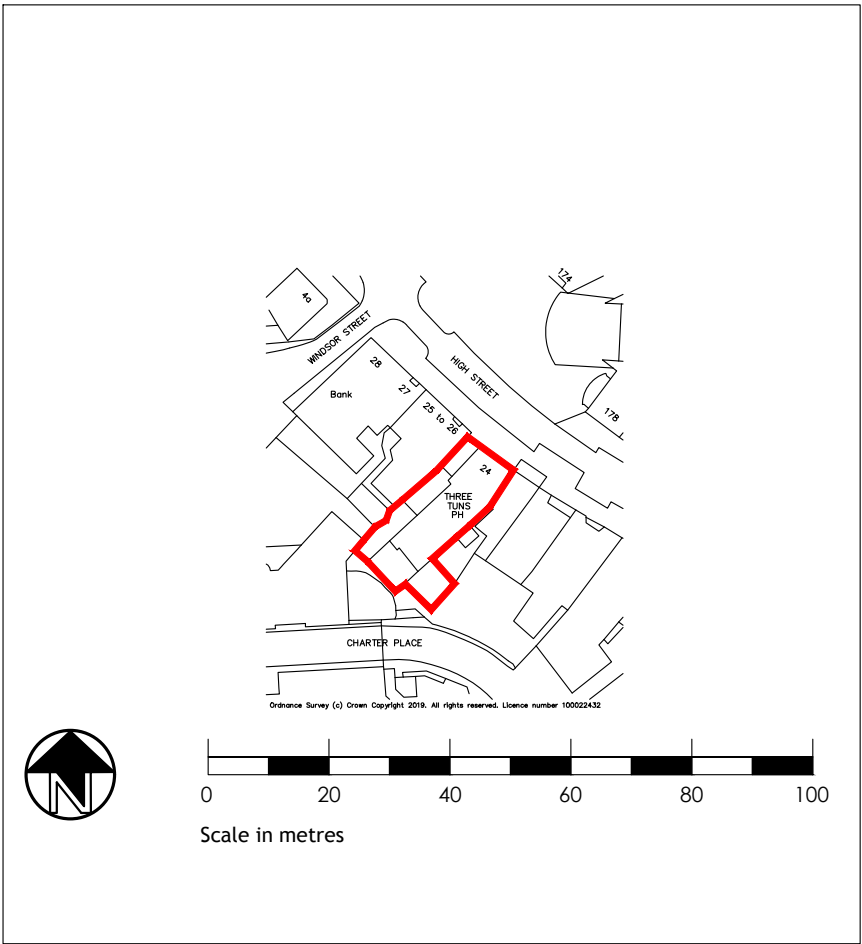

Ordnance Survey (c) Crown Copyright 2019. All rights reserved. Licence number 100022432



Scale in metres



Architects + Interior Designers Limited

123 NEW LONDON ROAD, CHELMSFORD,
ESSEX. CM2 0QT

TEL: +44 (0) 1245 269755 FAX: +44 (0) 1245 250310
E-MAIL: admin@lap-architects.co.uk

www.lap-architects.com

project

The Three Tuns
24 High Street
Uxbridge, UB8 1JN

client

Greene King

drawing title

Location Plan

drawing number	revision
8872 04	
checked AD	
scale 1:50@ A1	drawn SJW
	date July 2019

This drawing is the property of LAP Architects + Interior Designers Ltd.
and must not be copied or reproduced in any way in whole or in part
without the express permission of LAP Architects + Interior Designers Ltd.
Copyright © LAP Architects + Interior Designers Ltd.