



Contractors are to check all levels and dimensions before work is put in hand, and any discrepancies are to be referred to the architects

REV	DATE	DESCRIPTION	DWN	CHKD
-	00.00.00	-	-	-

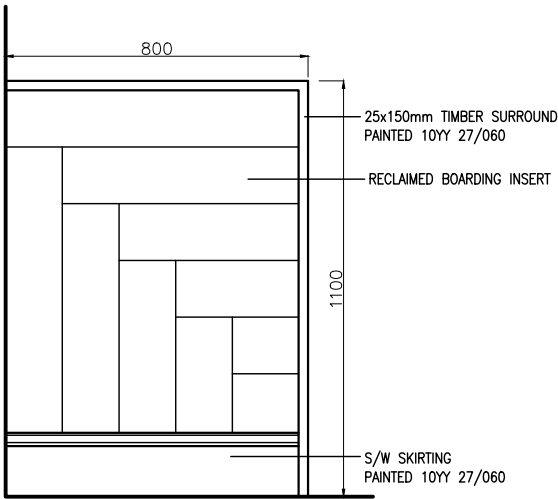


PROPOSED AWP DRINK SHELF SCREEN (1No REQUIRED)

REFER TO PLAN FOR LOCATIONS
ALL DIMENSIONS TO BE CHECKED ON SITE
PRIOR TO MANUFACTURE

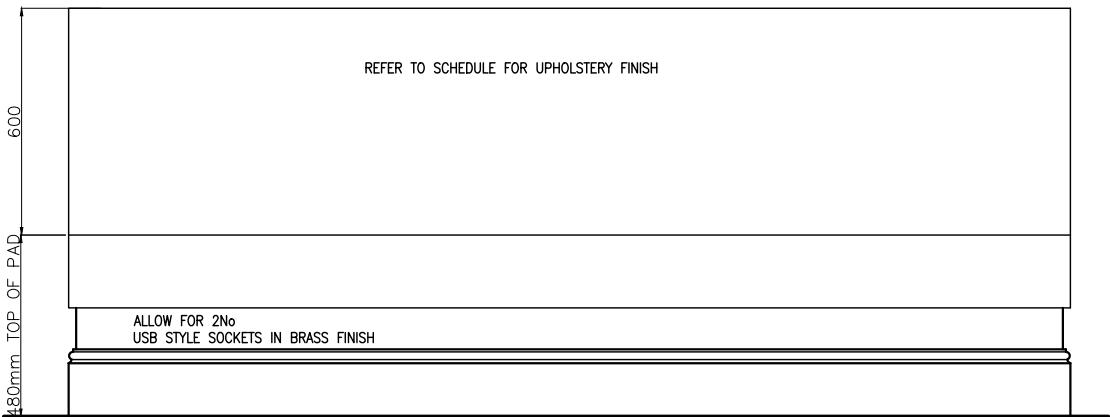


STANDARD HEIGHT FIXED SEATING DETAILS

ALL DIMENSIONS TO BE CHECKED ON SITE PRIOR TO MANUFACTURE

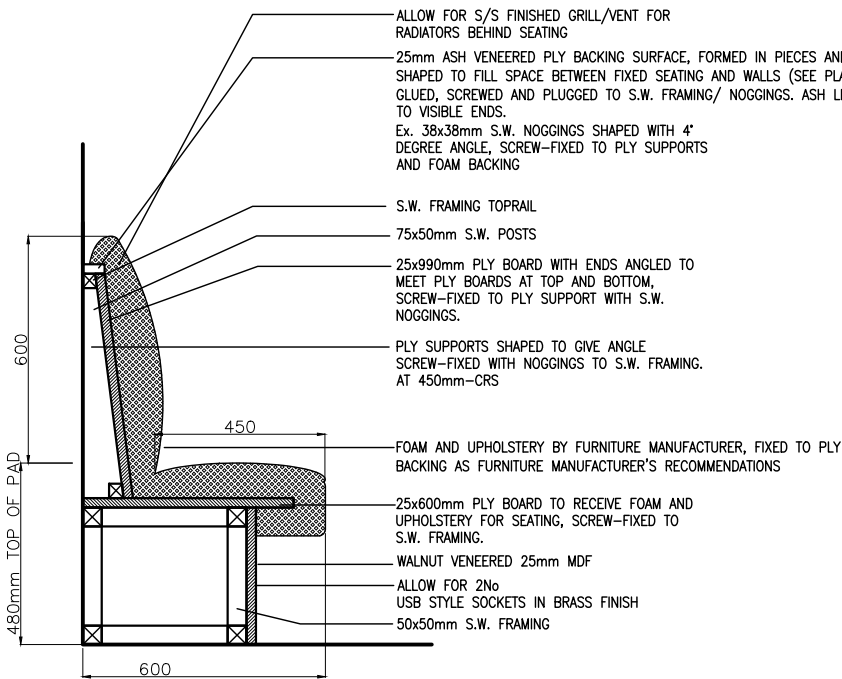


STANDARD HEIGHT FIXED SEATING SECTION

REFER TO PLAN FOR LOCATION
ALL DIMENSIONS TO BE CHECKED ON SITE PRIOR TO MANUFACTURE

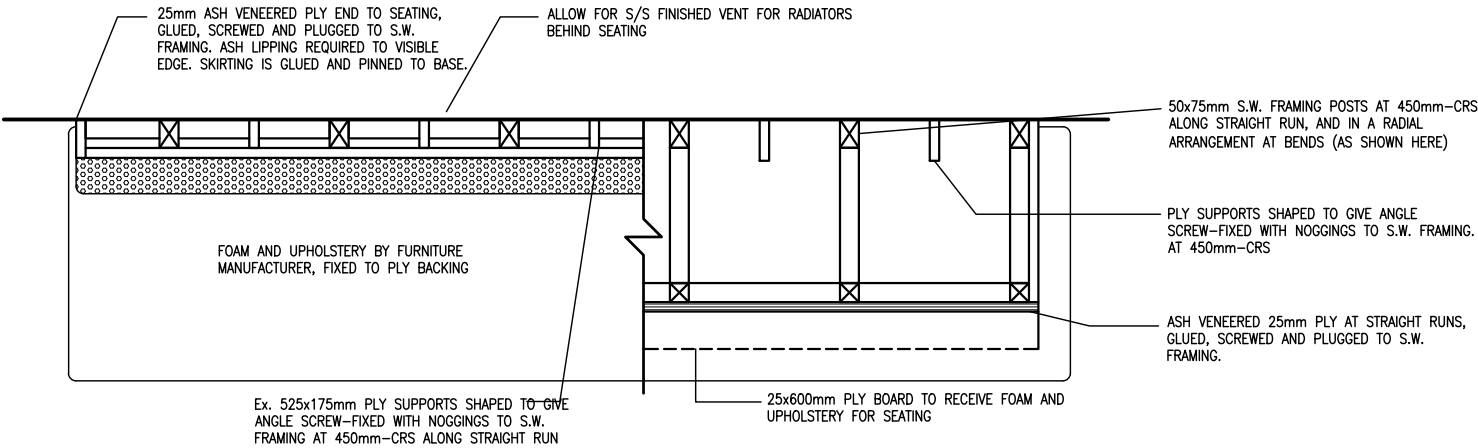


PROPOSED FIXED SEATING PLAN

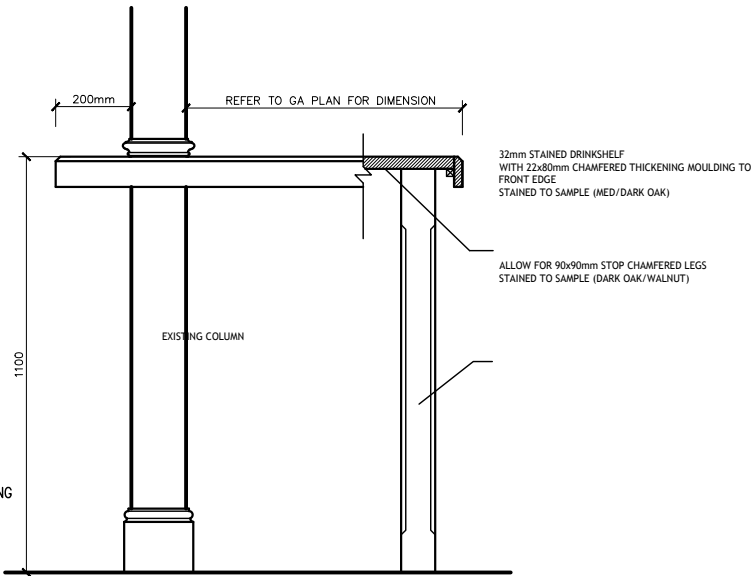


PROPOSED HIGH LEVEL DRINK STAND ELEVATION/SECTION

ALL DIMENSIONS TO BE CHECKED ON SITE PRIOR TO MANUFACTURE

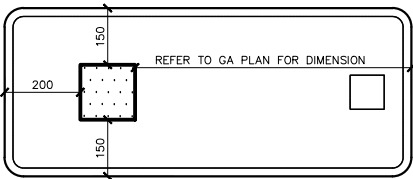

PROPOSED HIGH LEVEL DRINK STAND PLAN

ALL DIMENSIONS TO BE CHECKED ON SITE PRIOR TO MANUFACTURE

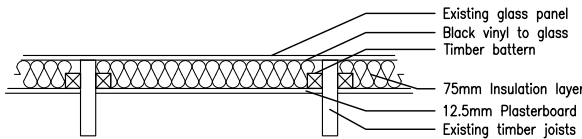

CONSERVATORY ROOF DETAIL

REFER TO PLAN FOR LOCATION
ALL DIMENSIONS TO BE CHECKED ON SITE PRIOR TO MANUFACTURE

LAP
Architects + Interior Designers Limited
123 NEW LONDON ROAD, CHELMSFORD,
ESSEX. CM2 0QT
TEL: +44 (0) 1245 269755 FAX: +44 (0) 1245 250310
E-MAIL: admin@lap-architects.co.uk
www.lap-architects.com

project
THREE TUNS
24 High Street,
Uxbridge, UB8 1JN

client
Greene King

Proposed Details

drawing number	revision
8872 05	-
scale	checked
JW	IJ
drawn	date
SJW	JULY 2019

This drawing is the property of LAP Architects + Interior Designers Ltd. and must not be copied or reproduced in any way in whole or in part without the express permission of LAP Architects + Interior Designers Ltd. Copyright © LAP Architects + Interior Designers Ltd.