


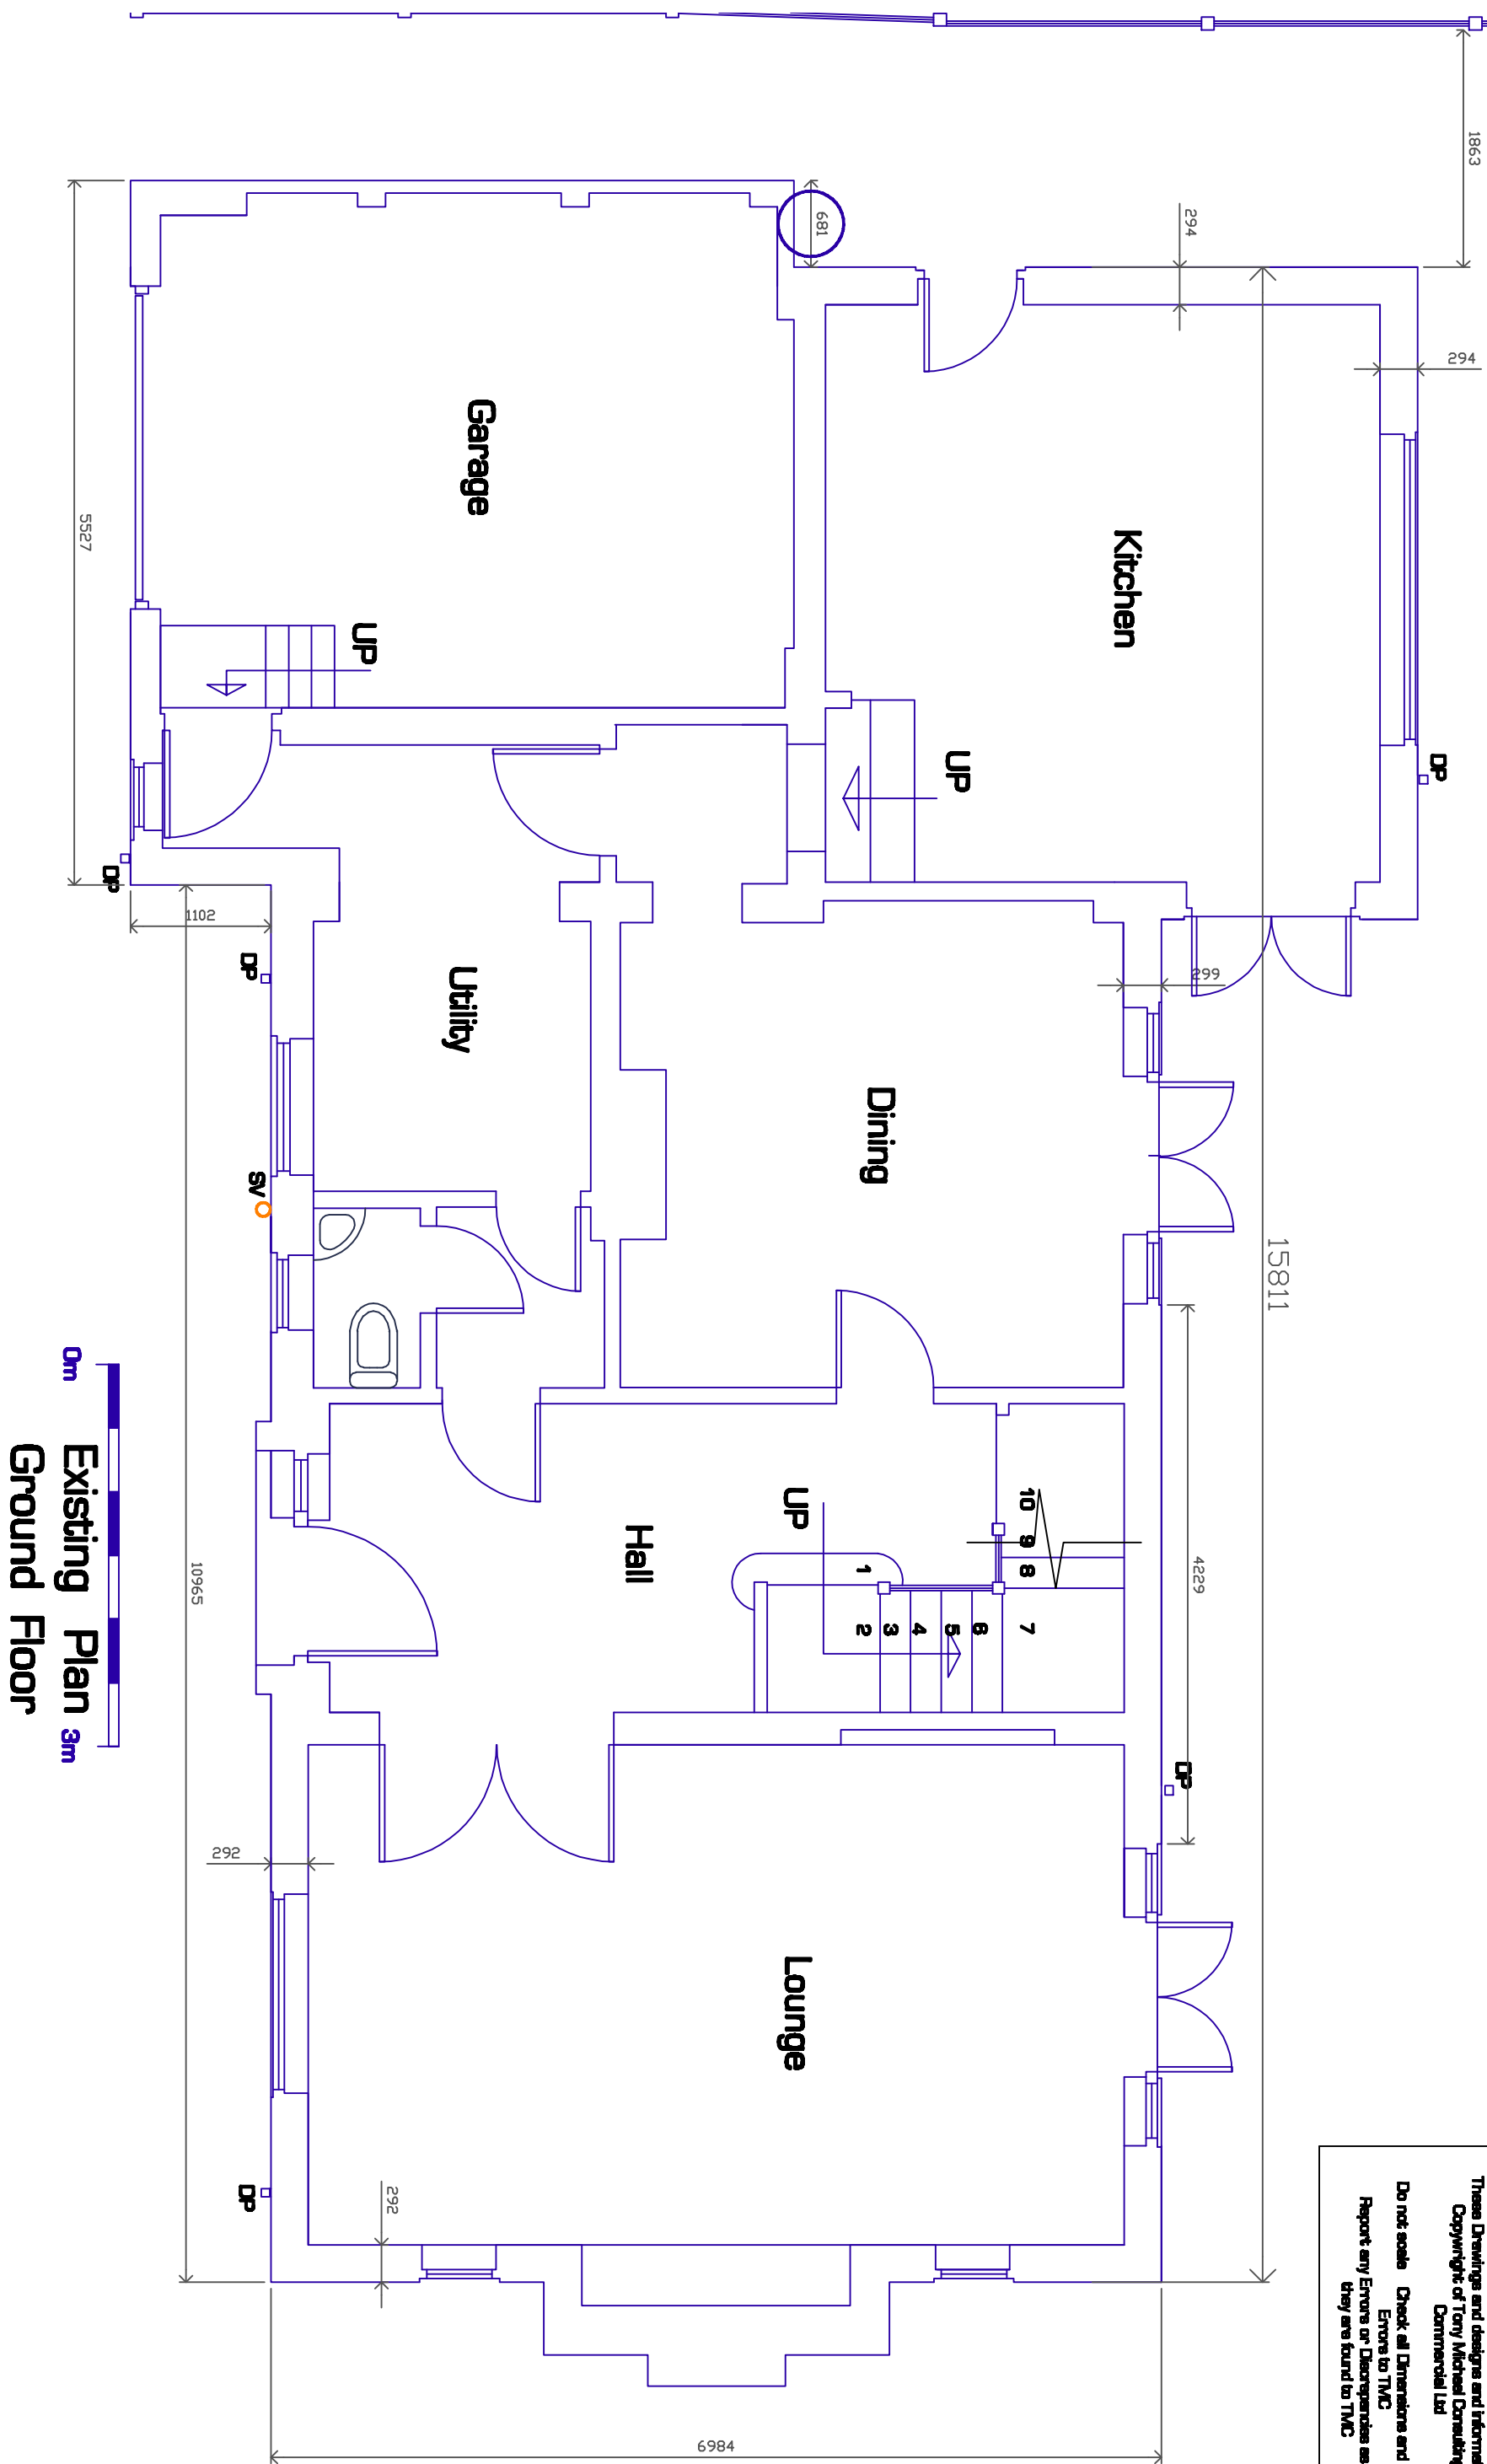

Existing Plan 3m
Ground Floor