


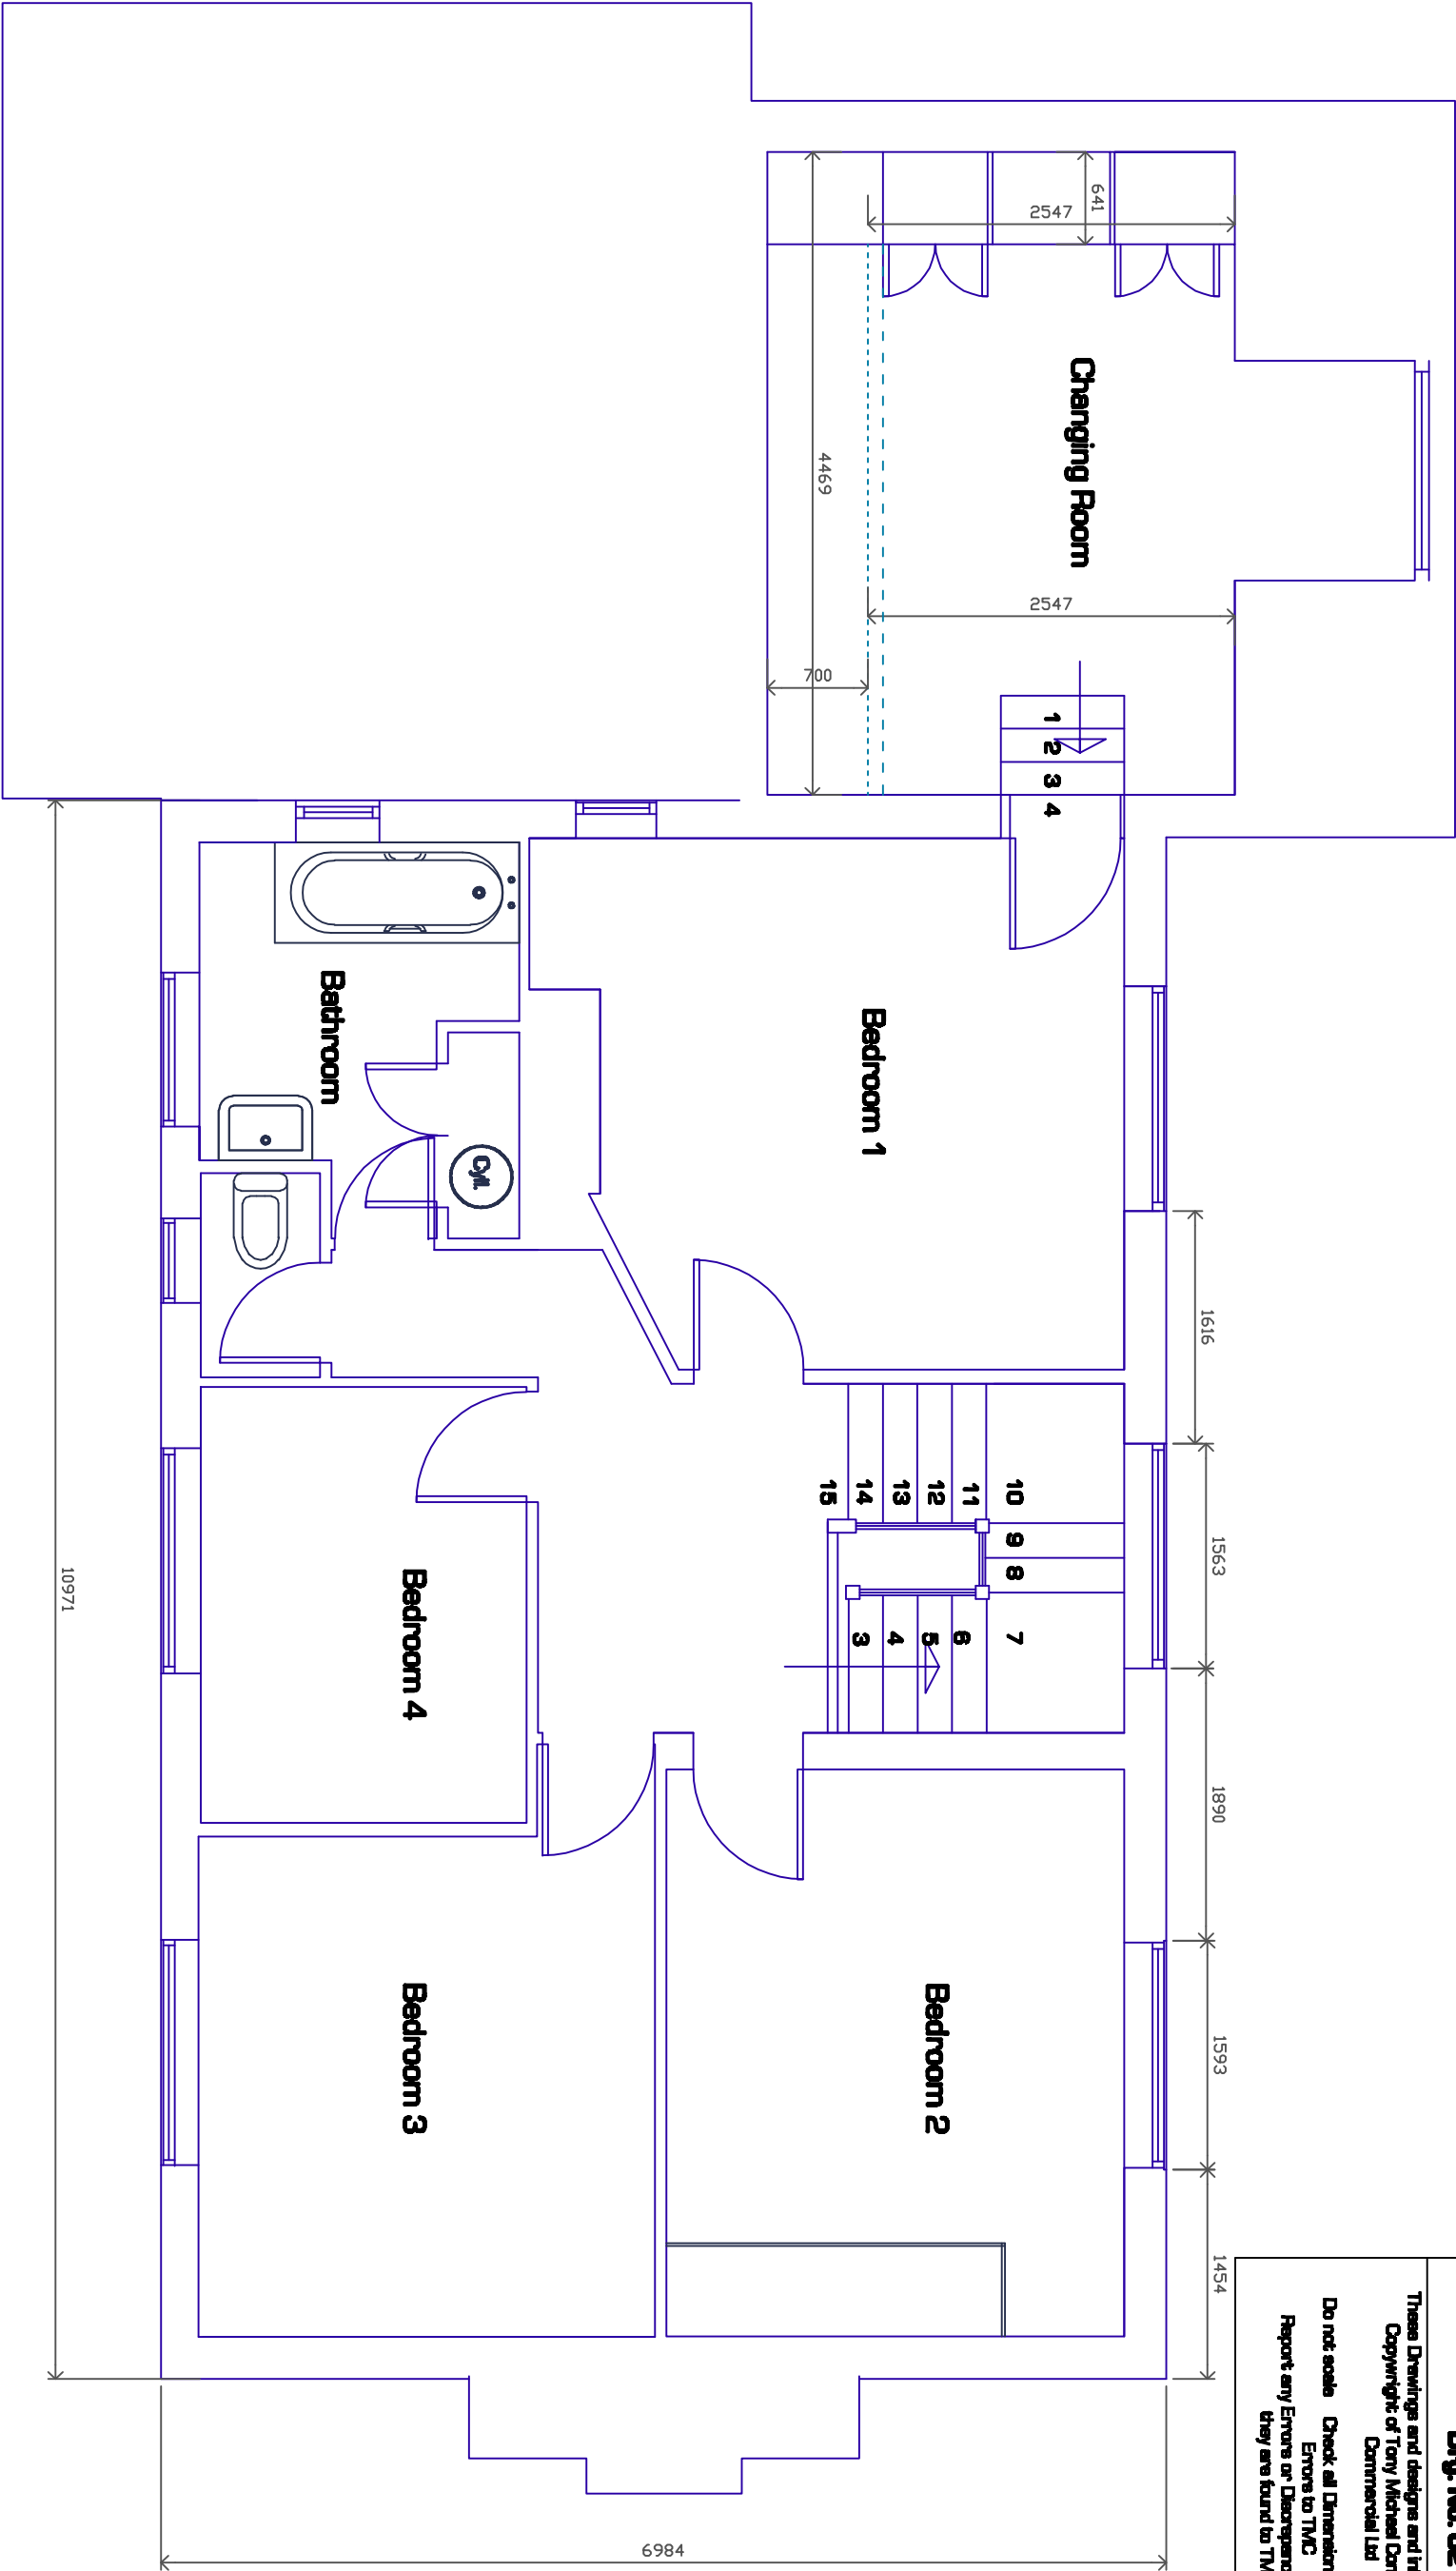

0m 3m Existing Plan
First Floor