



FRONT ELEVATION

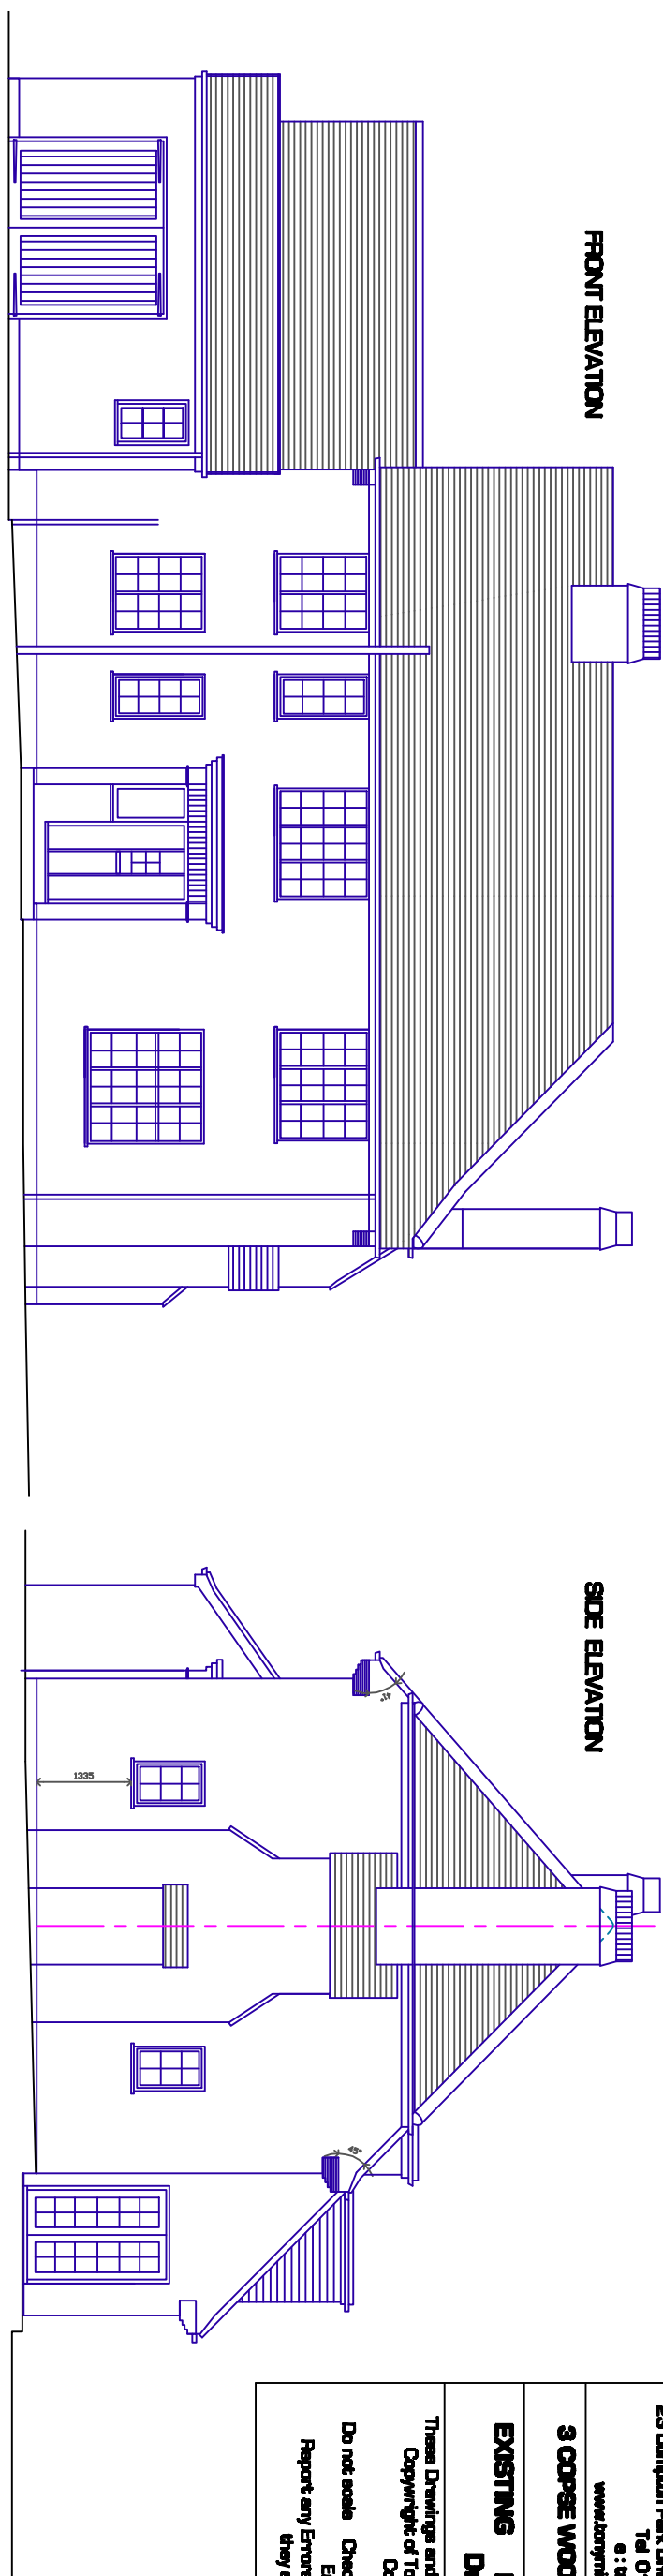

SIDE ELEVATION

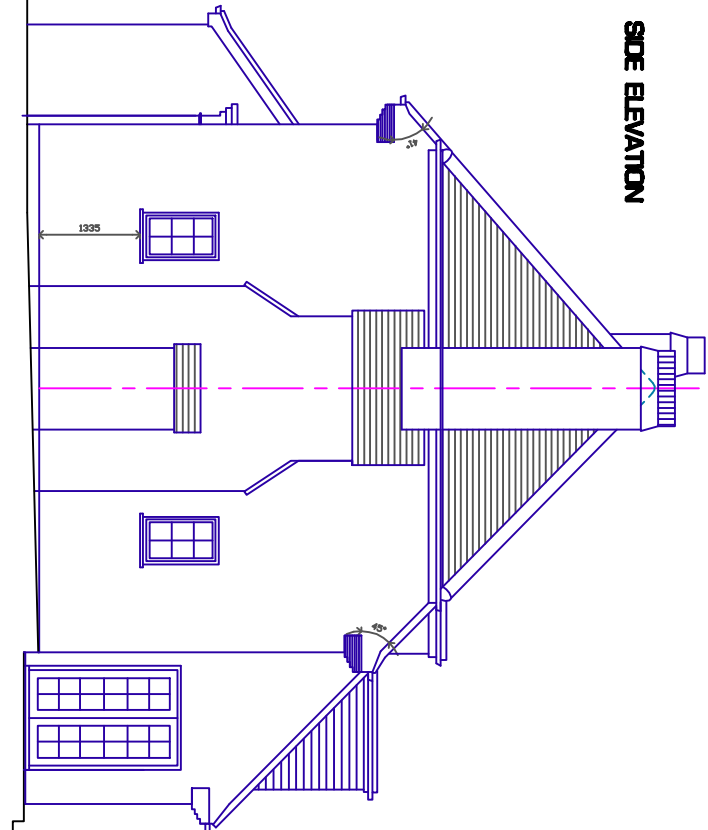

FACE BRICKWORK
PLAIN TILE ROOFS
WHITE UPVC WINDOWS/WHITE
TIMBER WINDOWS
AND UPVC/TIMBER DOORS

EXISTING



REAR ELEVATION

