SIDE ELEVATION (towards 99)

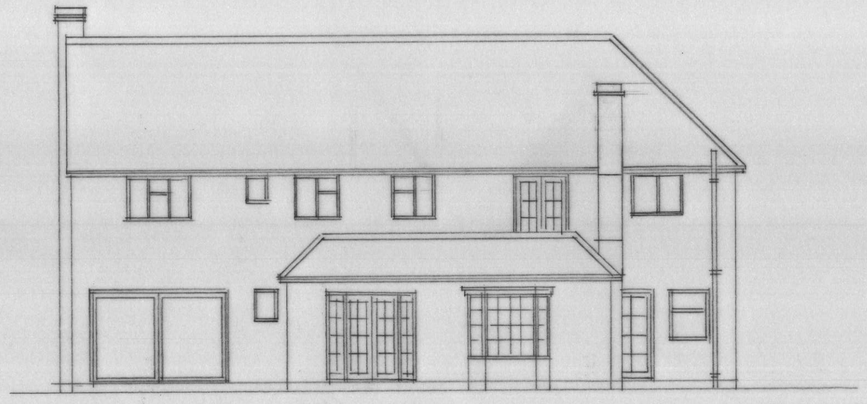

REAR ELEVATION

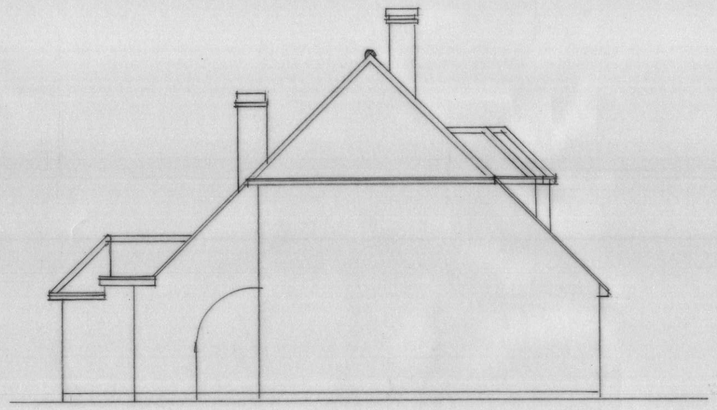

SIDE ELEVATION (towards 95)

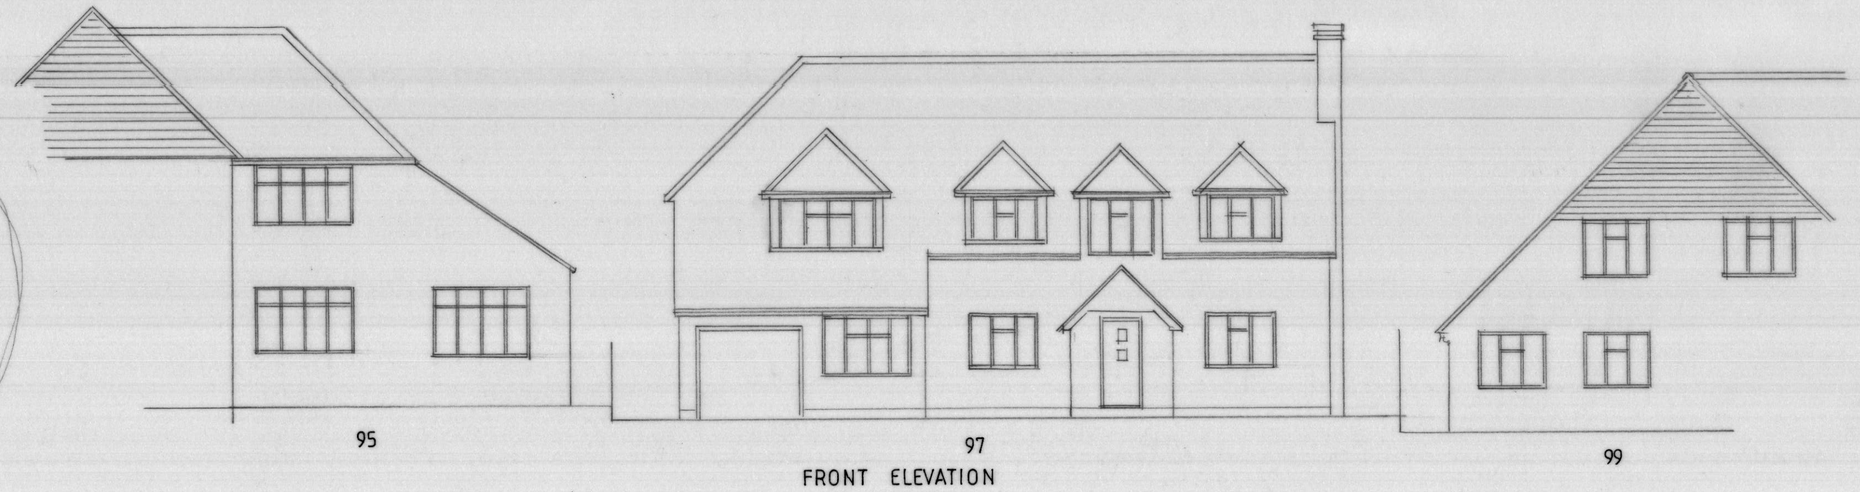

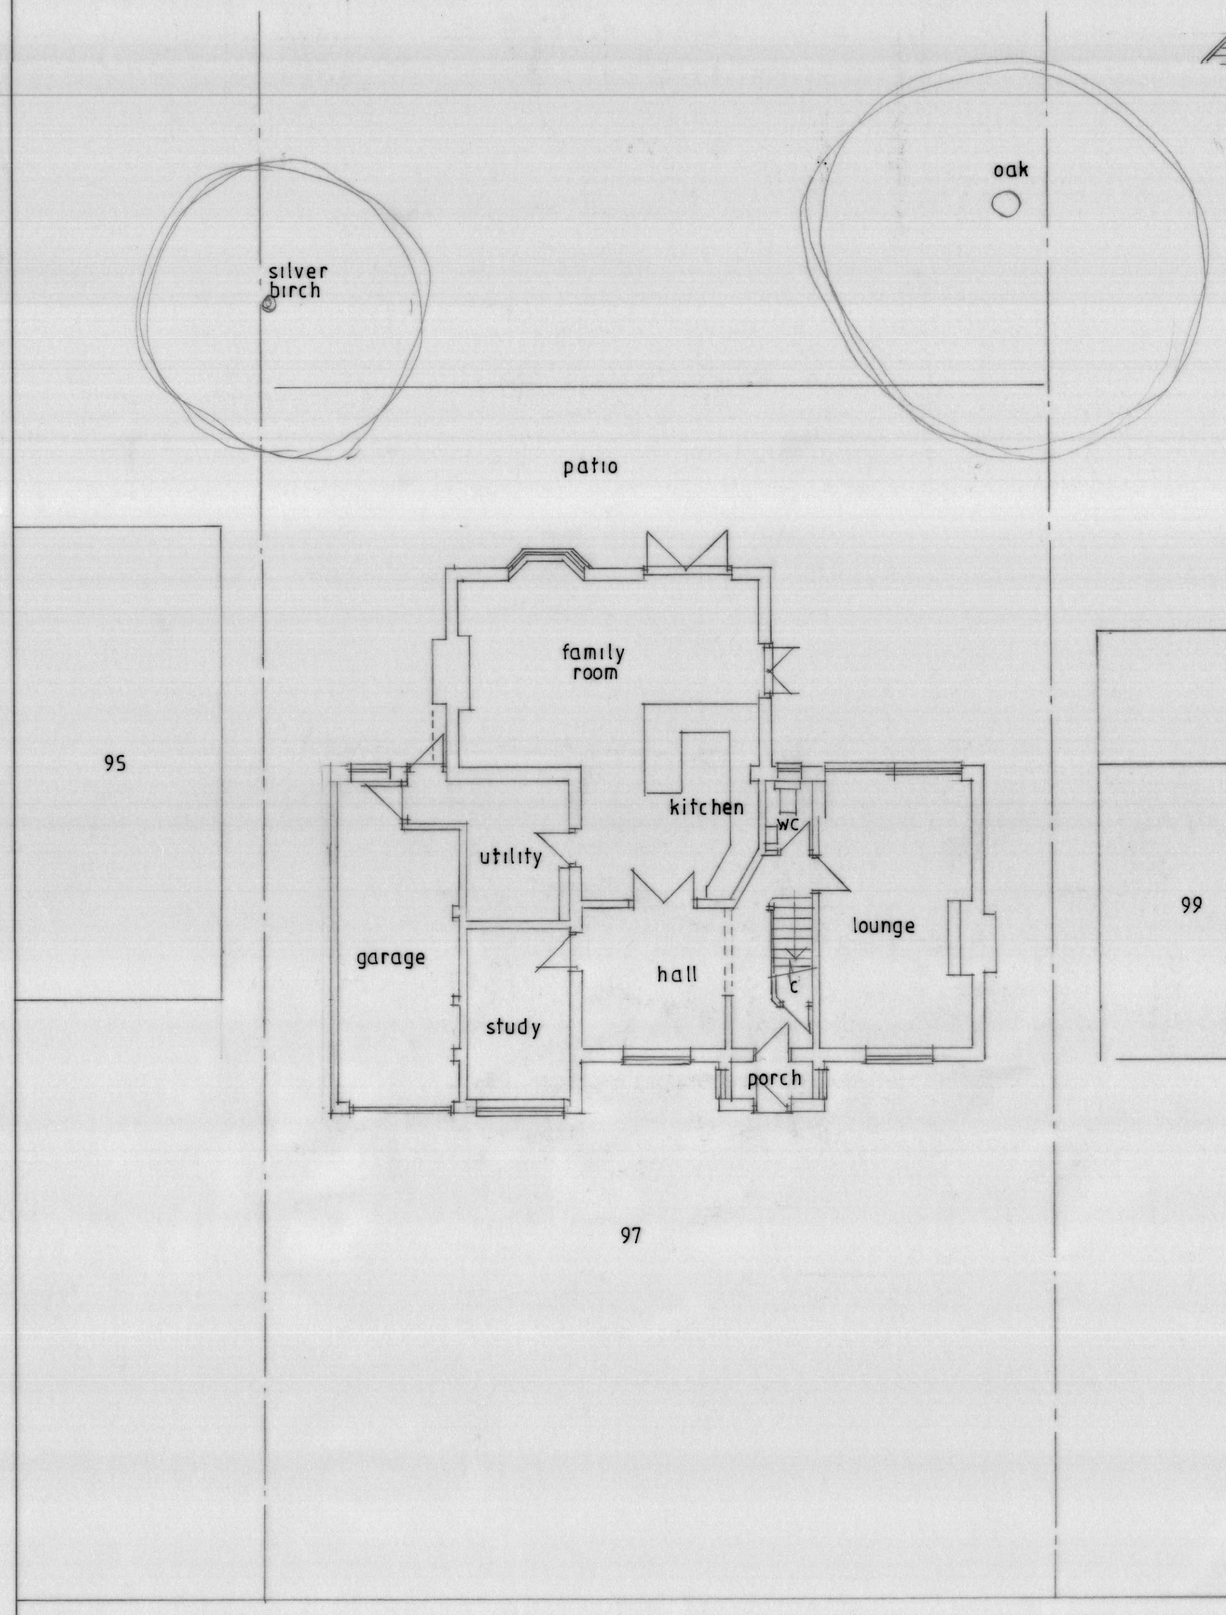

GROUND FLOOR PLAN

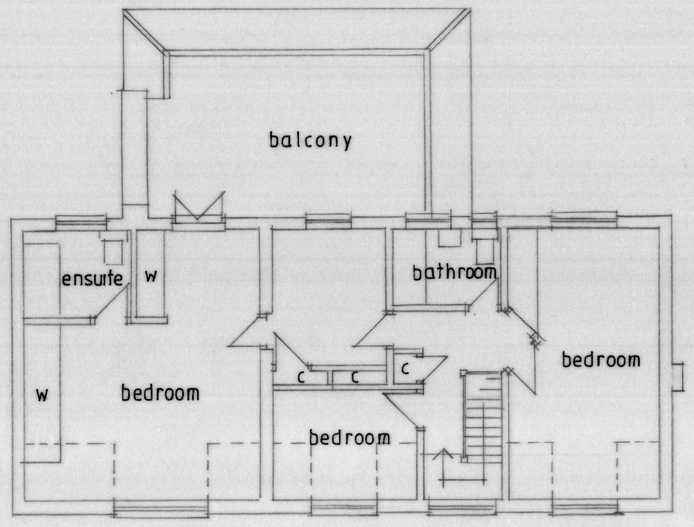

FIRST FLOOR PLAN

SIMPSON McHUGH

Pebblewood, King Edward Road,
Shenley, Herts WD7 9BY

Tel: 01923 859421
Email: info@simpsonmchugh.co.uk

CLIENT:	MR & MRS STEVENS		
PROJECT:	97 COPSEWOOD WAY NORTHWOOD MIDDX HA6 2TU		
TITLE:	PROPOSED REAR EXTENSION		drawing no: 2817/1
scale:	1:100	drawn:	revision:
date:	MARCH '17	checked:	