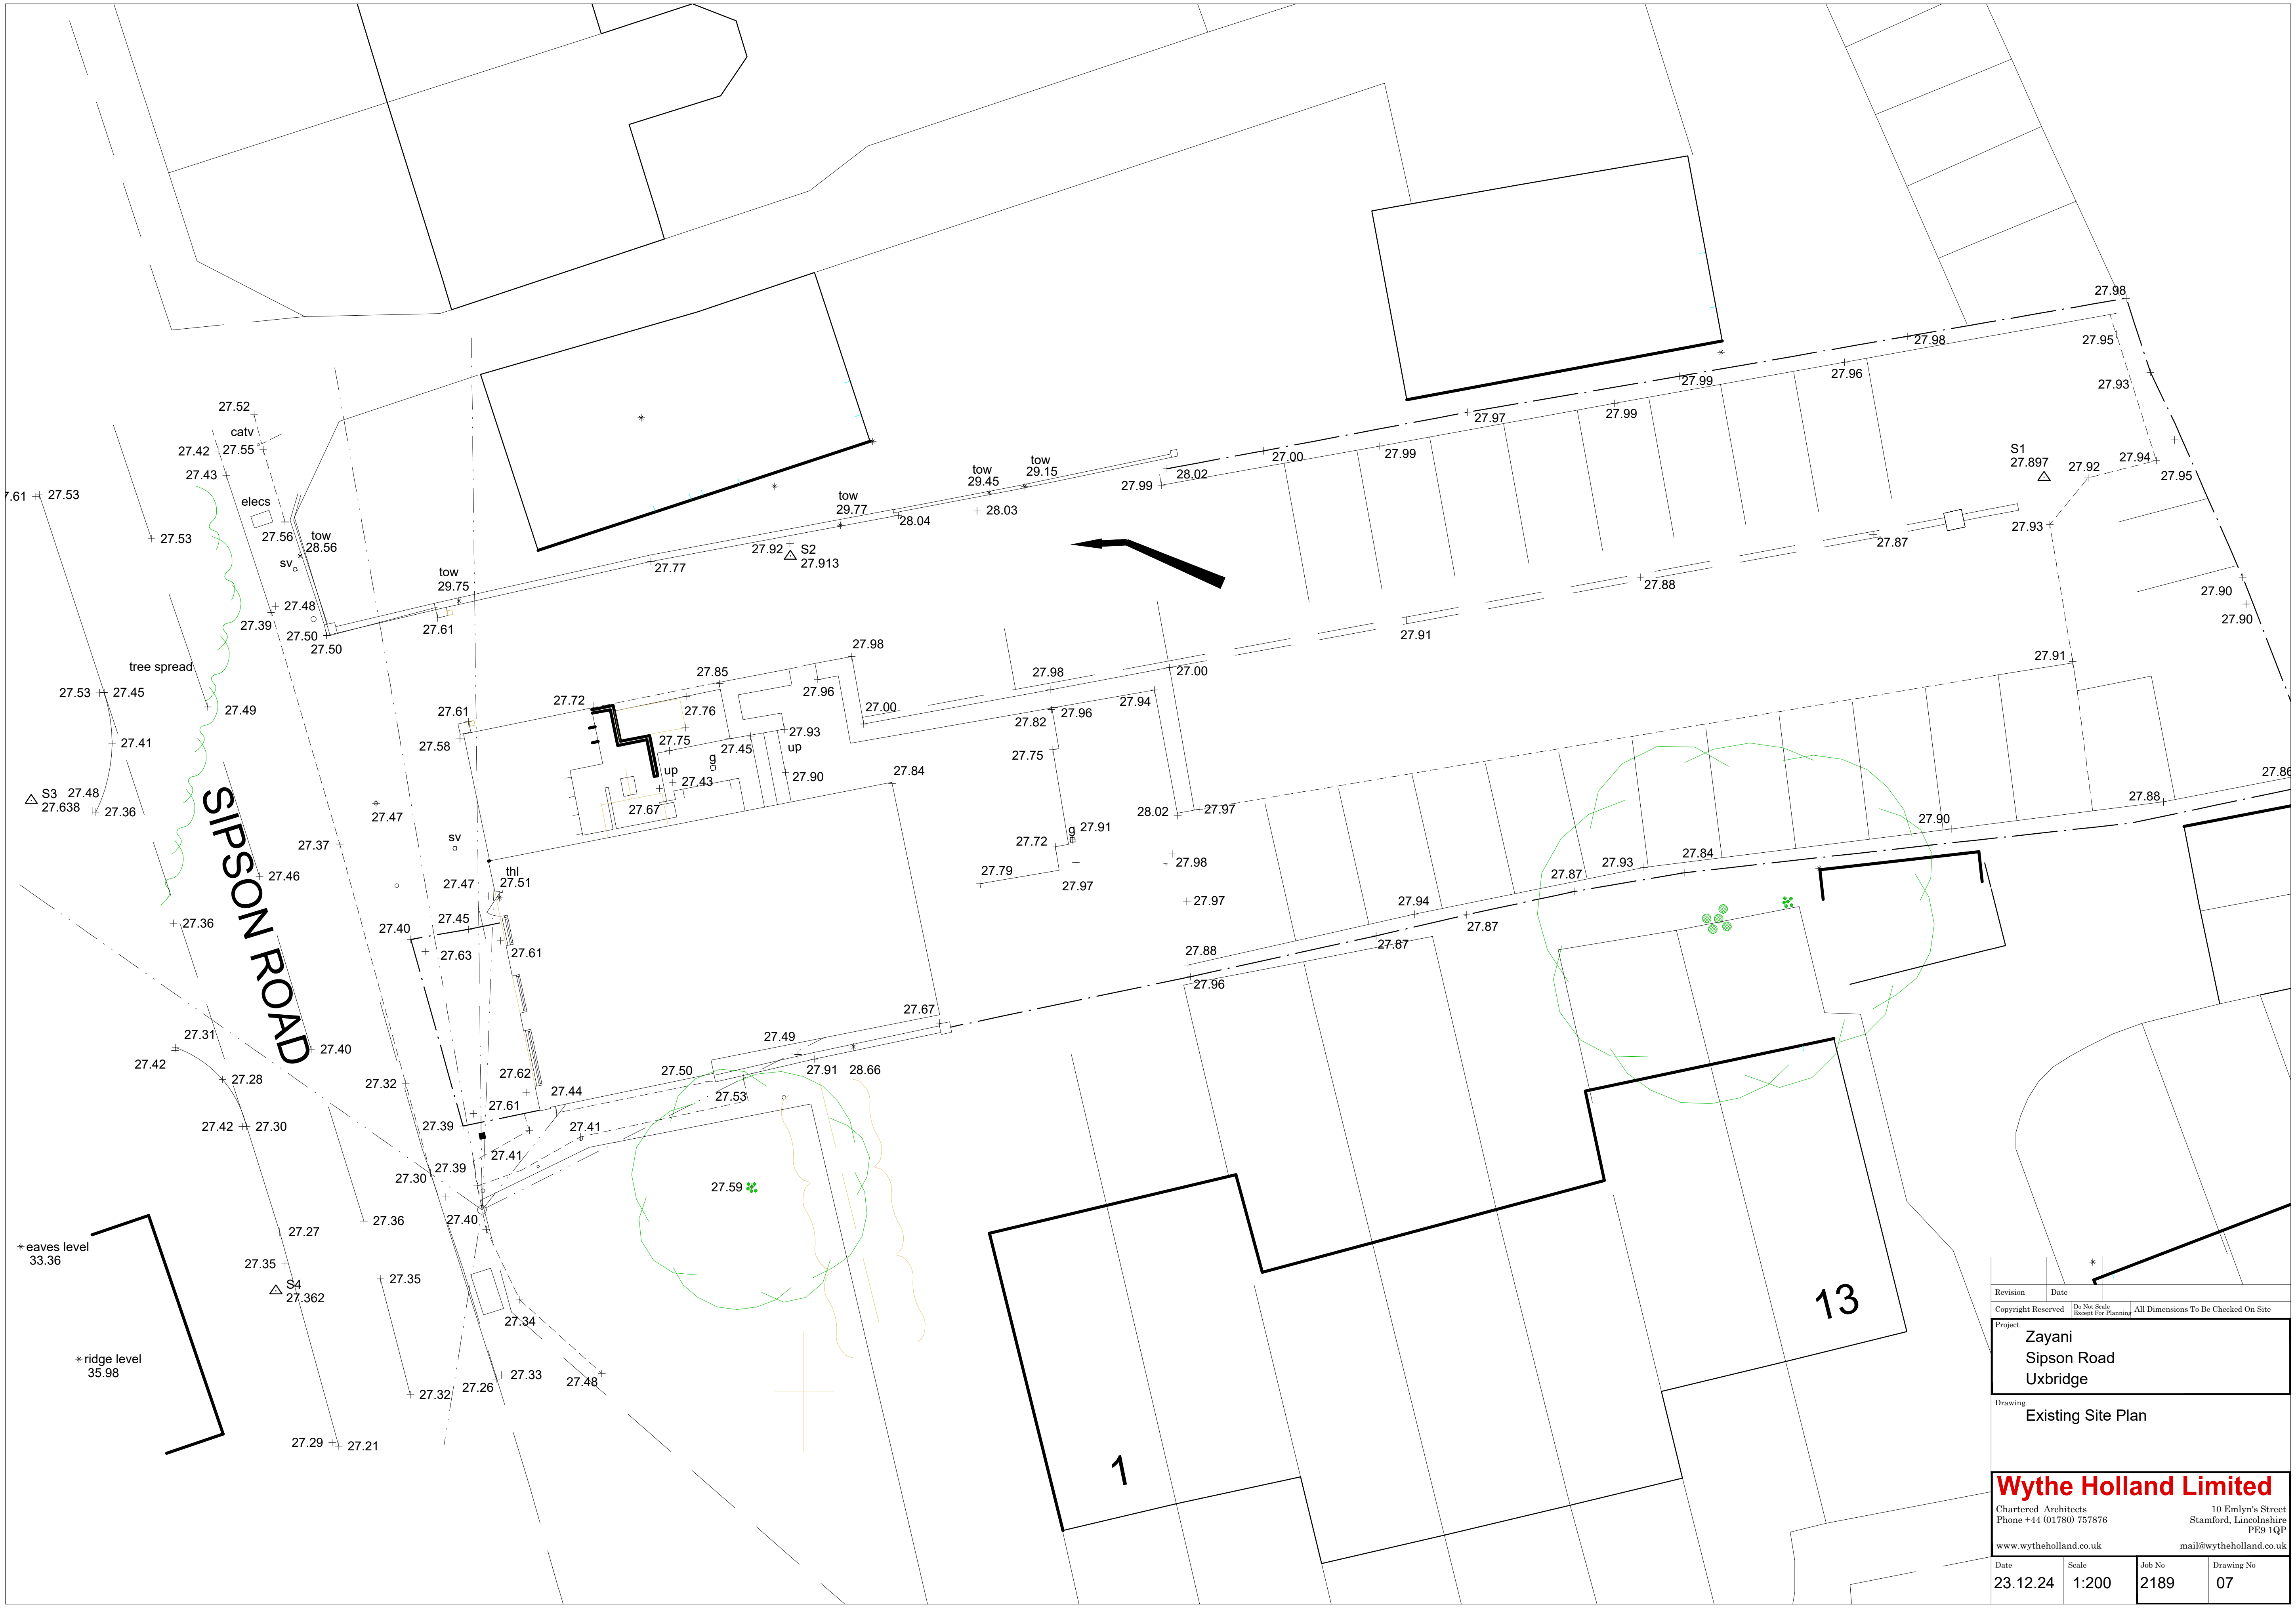


| Revision | Date |
| --- | --- |

Copyright Reserved | Do Not Scale Except For Planning | All Dimensions To Be Checked On Site

Project
Zayani
Sipson Road
Uxbridge

Drawing
Existing Site Plan

**Wythe Holland Limited**
Chartered Architects
Phone +44 (01780) 757876
10 Emlyn's Street
Stamford, Lincolnshire
PE9 1QP
www.wytheholland.co.uk
mail@wytheholland.co.uk

| Date | Scale | Job No | Drawing No |
| --- | --- | --- | --- |
| 23.12.24 | 1:200 | 2189 | 07 |