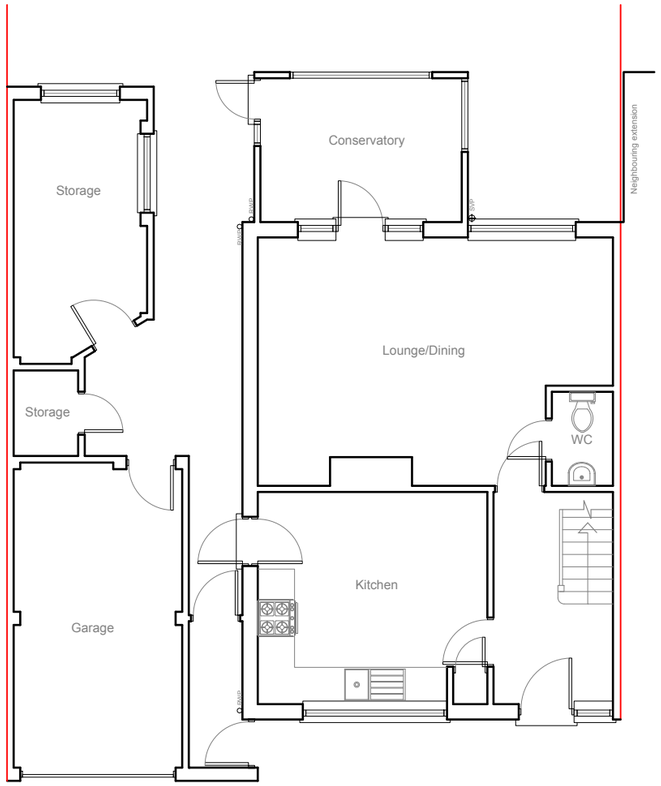

Existing Ground Floor Plan

Scale 1:100

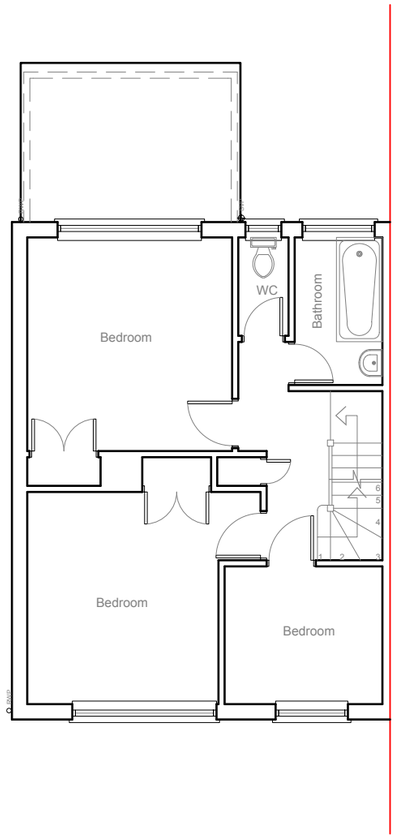

Existing First Floor Plan

Scale 1:100

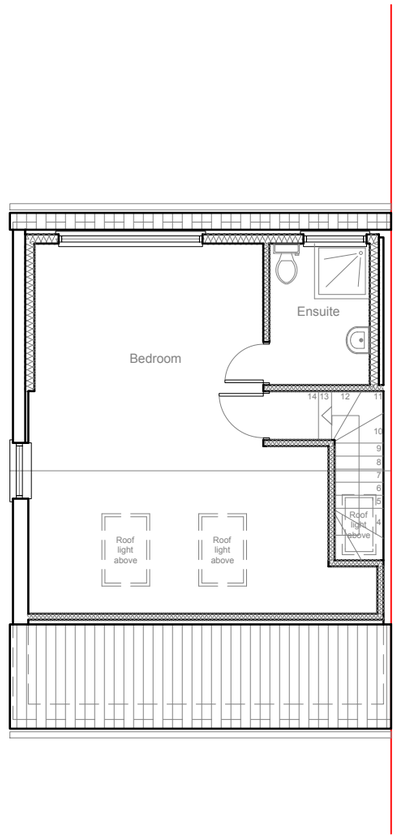

Existing Loft Floor Plan

Scale 1:100

All work to comply with current building regulations and codes of practice

Do not scale from drawings all dimensions to be checked on site before the start of any work

Proposed External Finish Materials to Match Existing External Finish Materials

Multi creation	Project: 55 Hitherbroom Road Hayes UB3 3AF	Title: Existing Floor Plans	Scale: 1:100 @ A3 Date: 05-2019 Drawing No.: 3333/HH-01/SP Revision

239 Western Road, Southall, Middx, UB2 5HS Tel: 020 8571 1369 info@multicreation.co.uk

All work to comply with
current building regulations
and codes of practice

Do not scale from drawings
all dimensions to be checked
on site before the start of
any work

Proposed External Finish Materials to
Match Existing External Finish
Materials

Existing Front Elevation
Scale 1:100

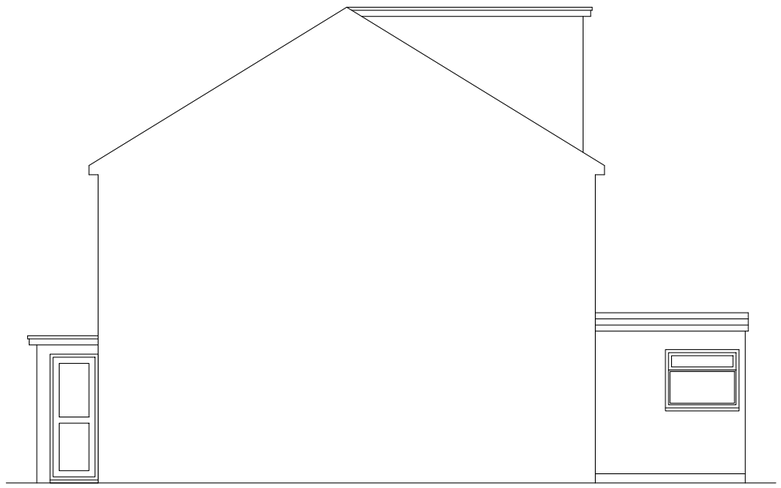

Existing Side Elevation
Scale 1:100

Existing Rear Elevation
Scale 1:100

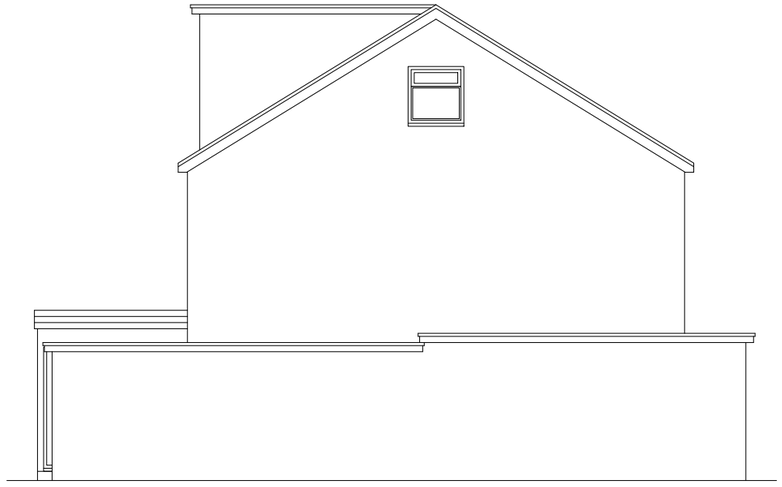

Existing Side Elevation
Scale 1:100

ulti creation	Project: 55 Hitherbroom Road Hayes UB3 3AF	Title: Existing Elevations	Scale: 1:100 @ A3 Date: 05 -2019 Drawing No.: 3333/HH-02/SP Revision

239 Western Road, Southall, Middx, UB2 5HS Tel: 020 8571 1369 info@multicreation.co.uk

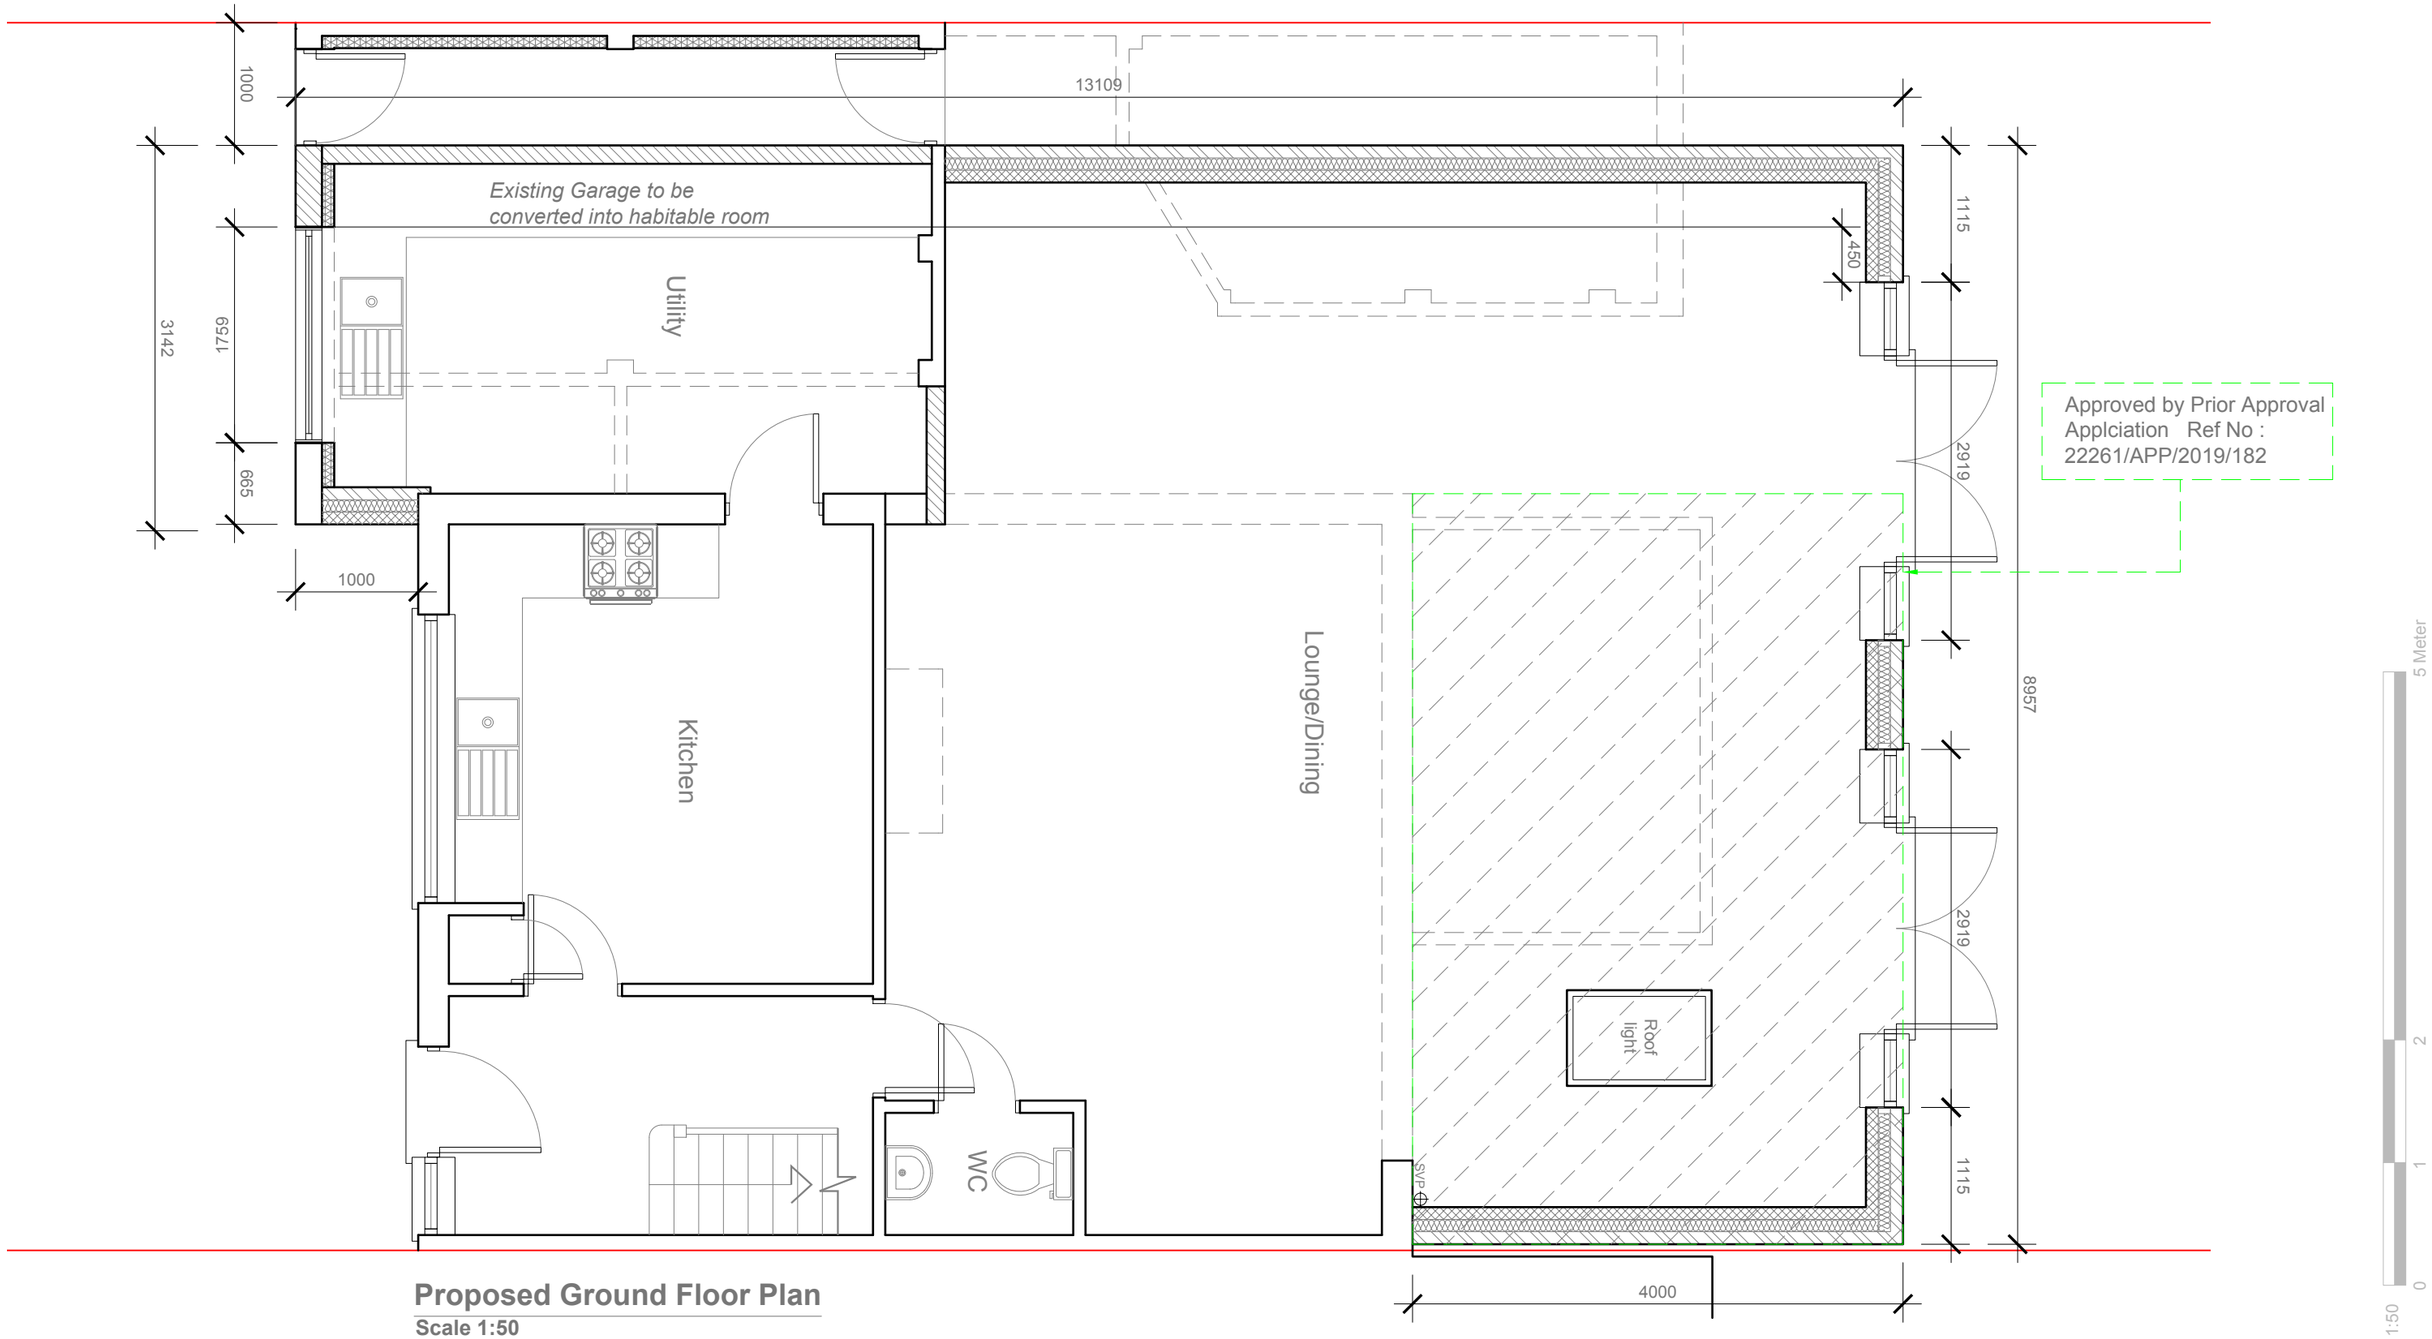

Proposed Ground Floor Plan

Scale 1:50

All work to comply with
current building regulations
and codes of practice

Do not scale from drawings
all dimensions to be checked
on site before the start of
any work

Proposed External Finish Materials to
Match Existing External Finish
Materials

Multi Creation	Project: 55 Hitherbroom Road Hayes UB3 3AF	Title: Proposed Ground Floor Plan	Scale: 1:50 @ A3 Date: 05 - 2019 Drawing No.: 3333/HH-03/SP Revision

239 Western Road, Southall, Middx, UB2 5HS Tel: 020 8571 1369 info@multicreation.co.uk

All work to comply with current building regulations and codes of practice

Do not scale from drawings all dimensions to be checked on site before the start of any work

Proposed External Finish Materials to Match Existing External Finish Materials

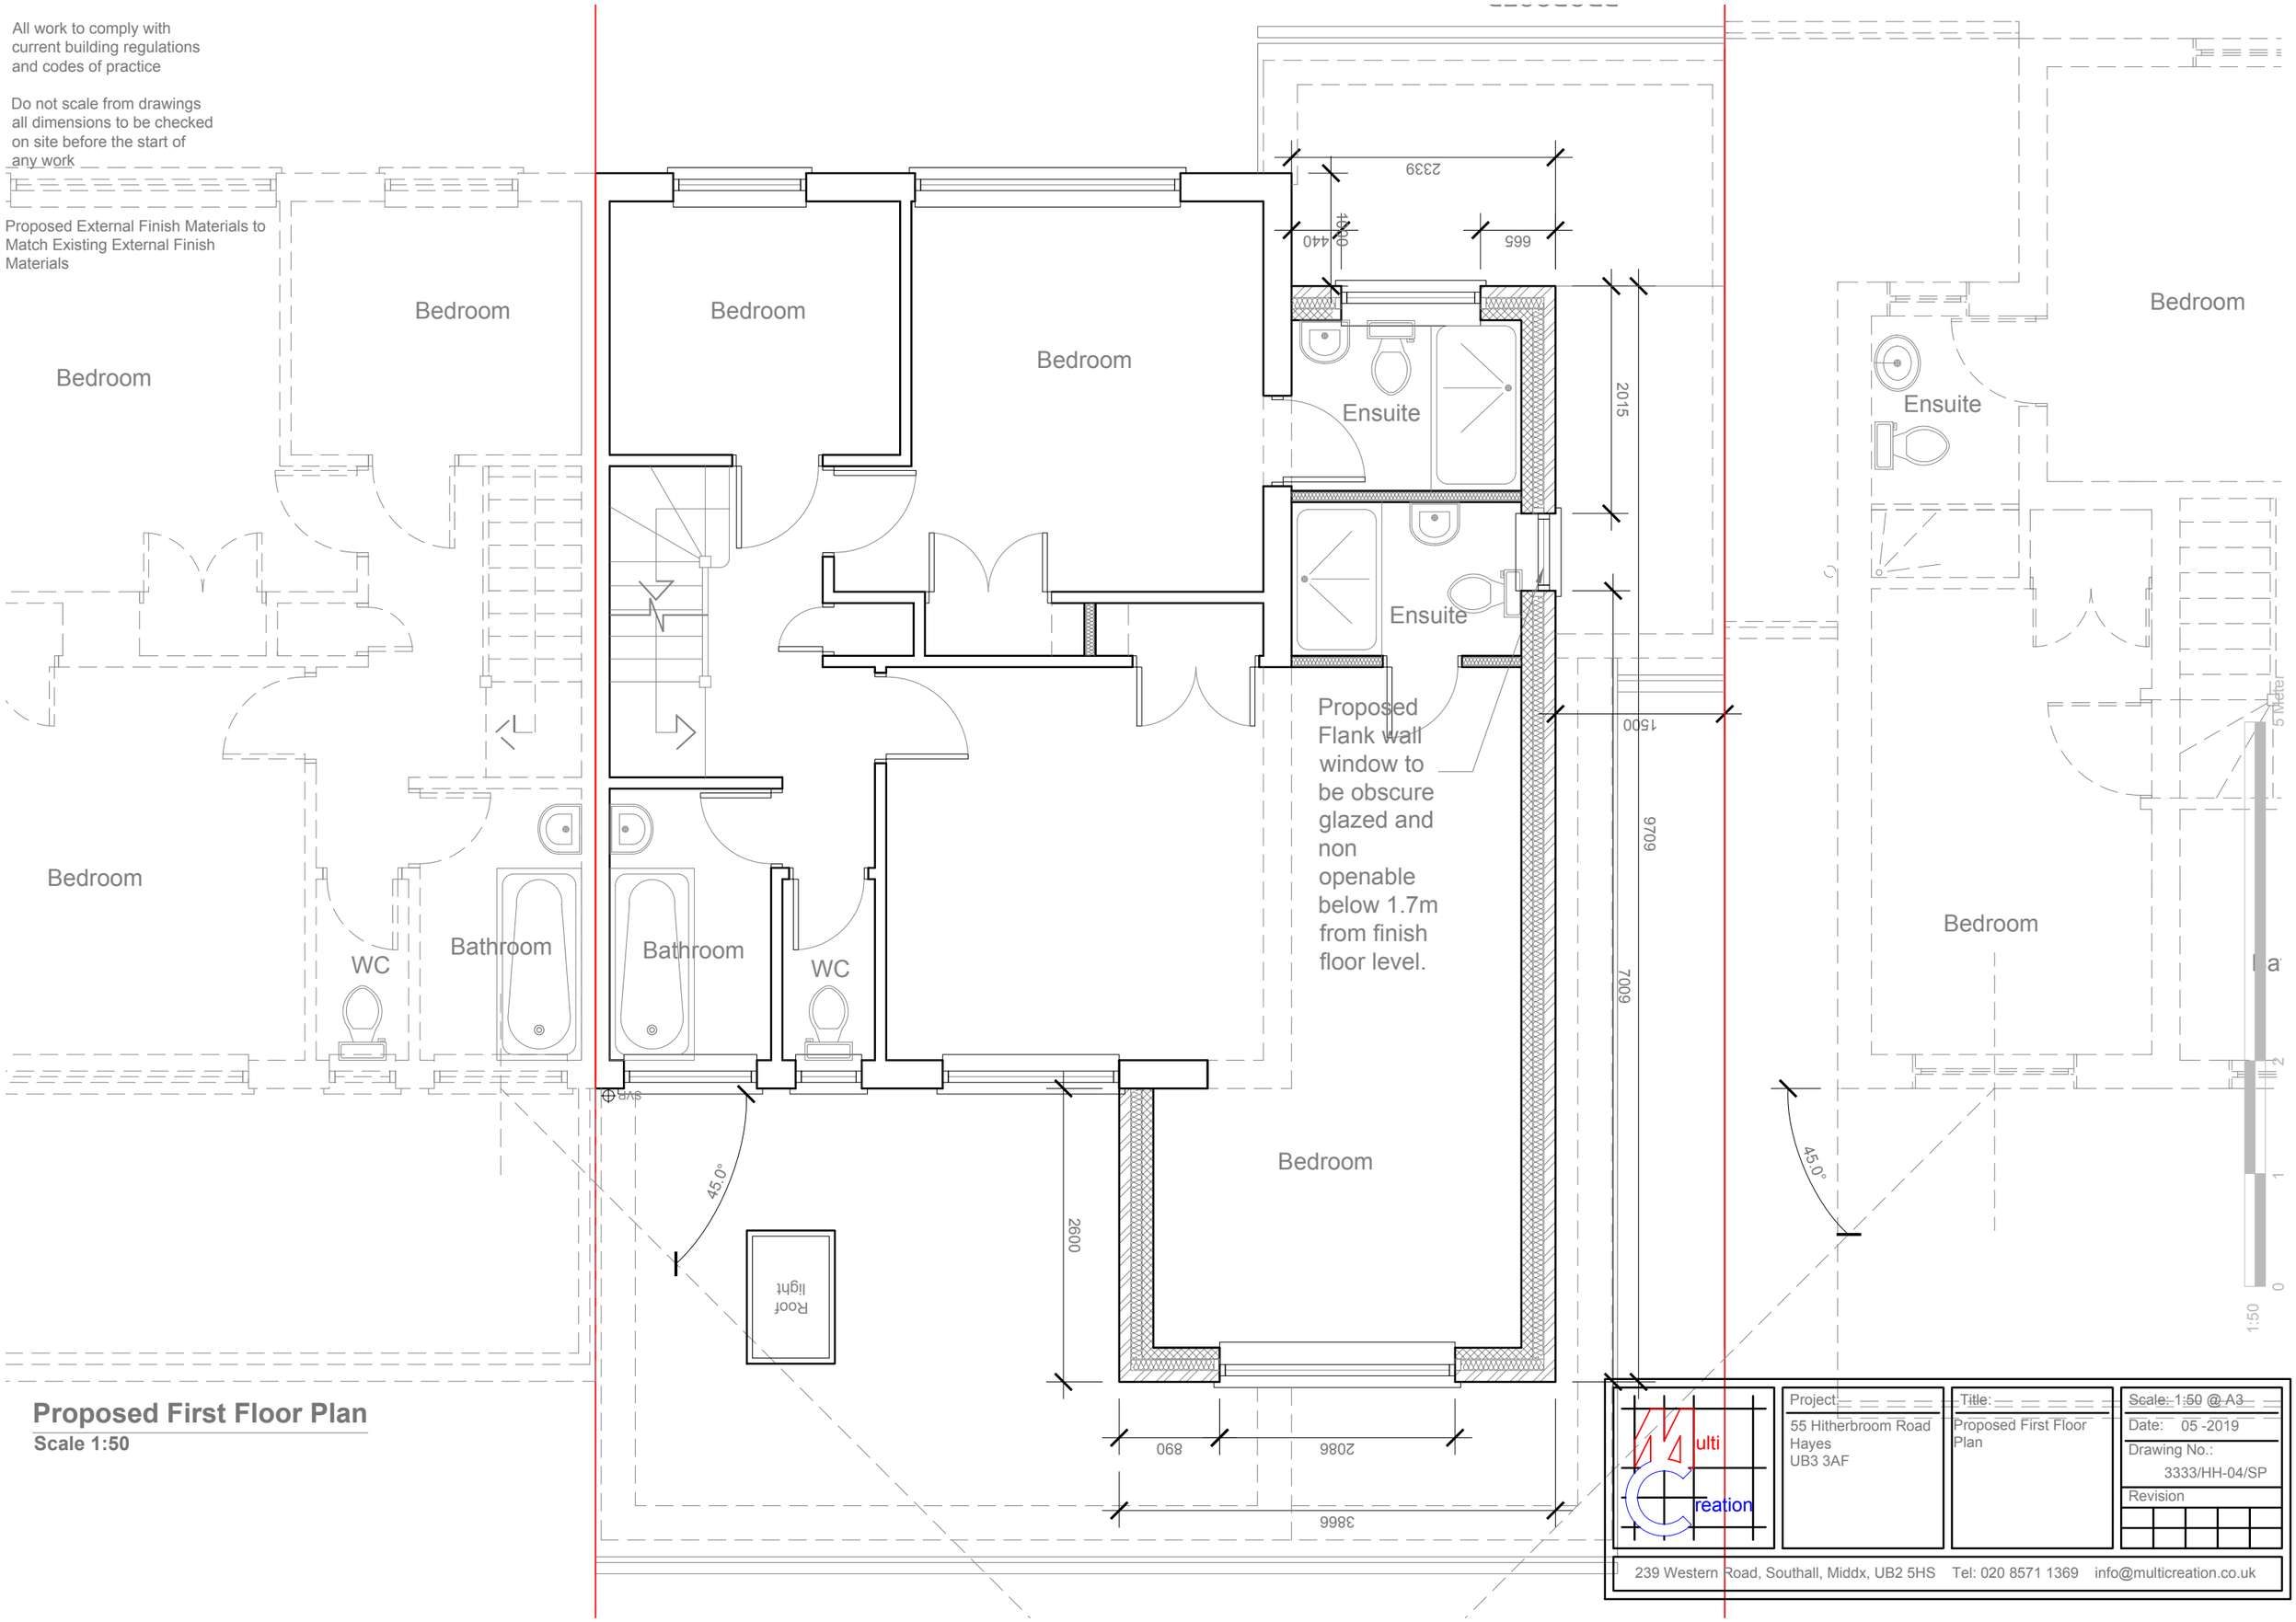

Proposed First Floor Plan

Scale 1:50

Multi Creation	Project: 55 Hitherbroom Road Hayes UB3 3AF	Title: Proposed First Floor Plan	Scale: 1:50 @ A3 Date: 05 -2019 Drawing No.: 3333/HH-04/SP Revision

239 Western Road, Southall, Middx, UB2 5HS Tel: 020 8571 1369 info@multicreation.co.uk

All work to comply with
current building regulations
and codes of practice

Do not scale from drawings
all dimensions to be checked
on site before the start of
any work

Proposed External Finish Materials to
Match Existing External Finish
Materials

Proposed Front Elevation
Scale 1:100

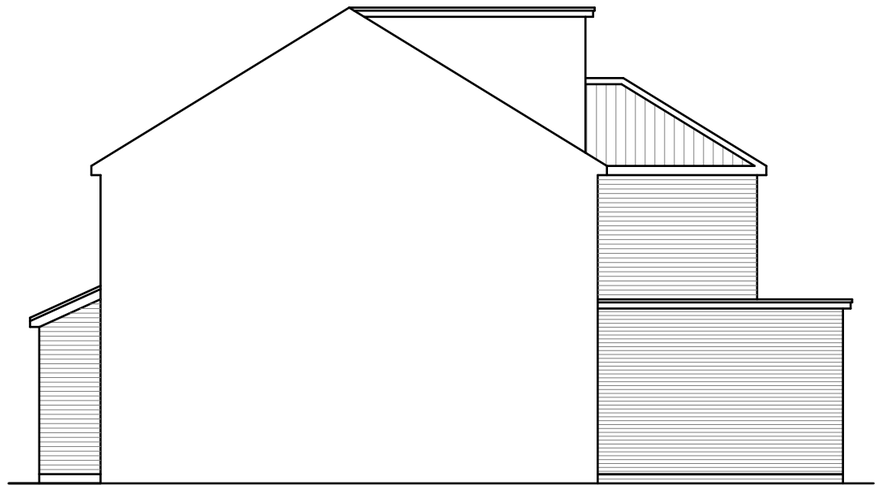

Proposed Side Elevation
Scale 1:100

Proposed Rear Elevation
Scale 1:100

Proposed Side Elevation
Scale 1:100

Multi Creation	Project: 55 Hitherbroom Road Hayes UB3 3AF	Title: Proposed Elevations	Scale: 1:100 @ A3 Date: 05 -2019 Drawing No.: 3333/HH-05/SP Revision

239 Western Road, Southall, Middx, UB2 5HS Tel: 020 8571 1369 info@multicreation.co.uk