




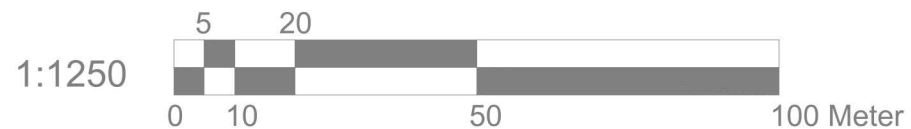

BLOCK PLAN 1:500

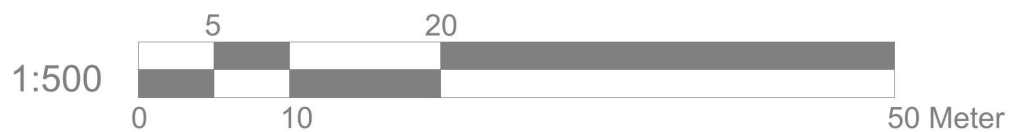

LOCATION PLAN 1:1250

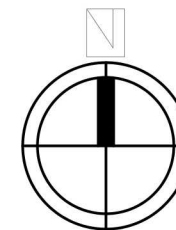

Project: 27 Glisson Road Hillingdon UB10 0HH				
Title: Block plan Location plan				
Scale: 1:500/1250@A4	Date: June 2018	Drawing No.: 0078/EXT-01/SP		
REVISION				
A				
29.05.2020				