




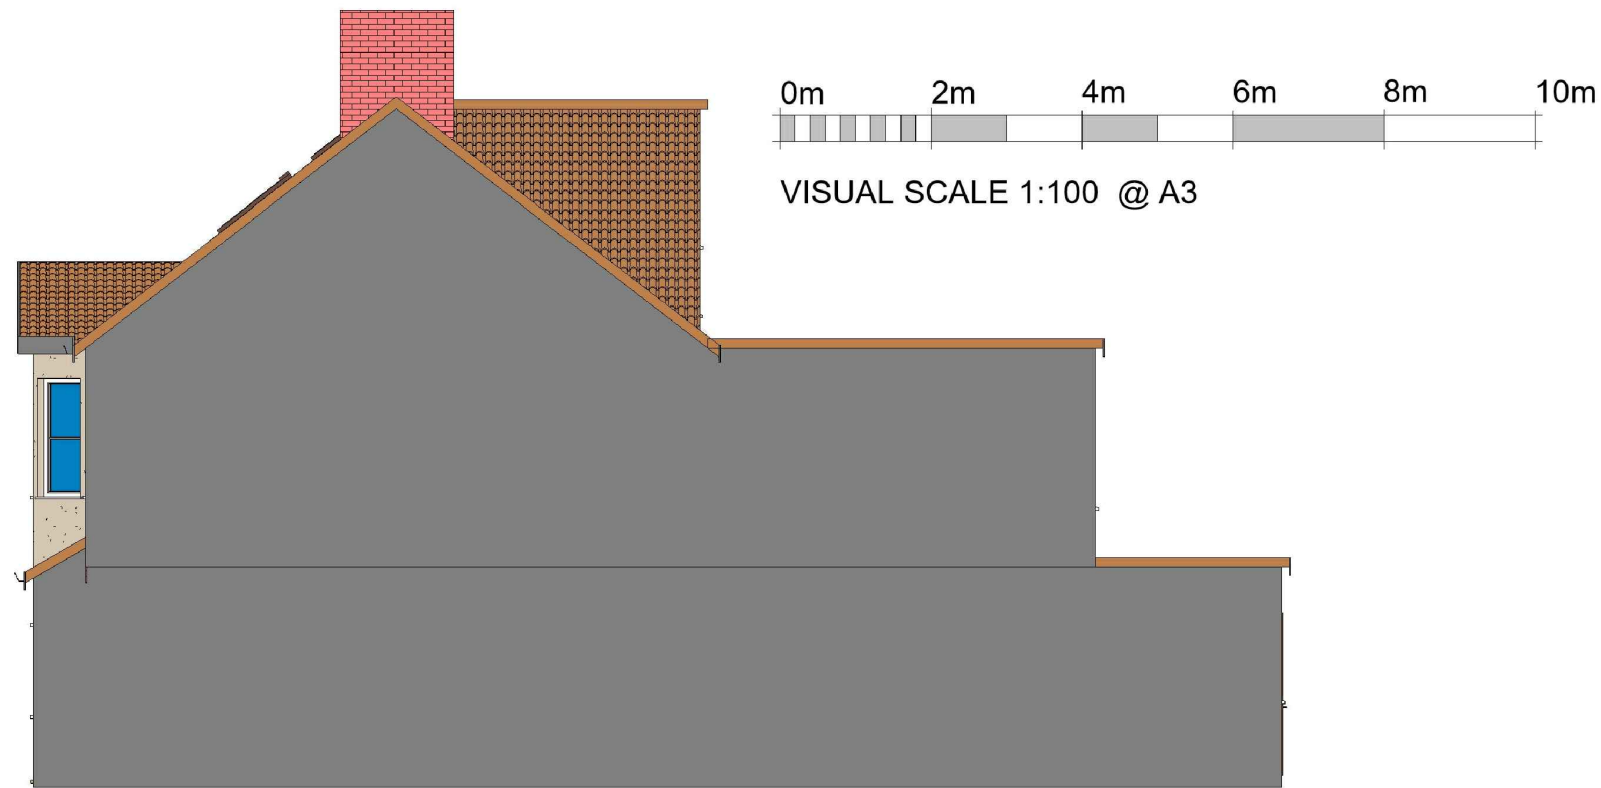

1 Proposed Flank Wall_Elevation
1 : 100

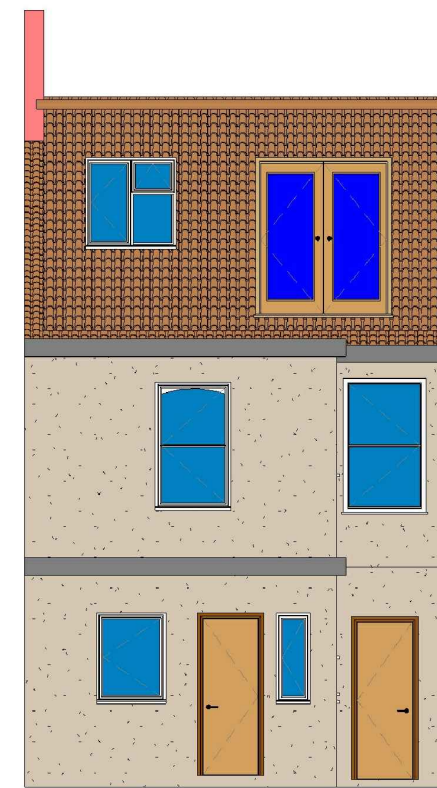

2 Proposed Rear_Elevation
1 : 100

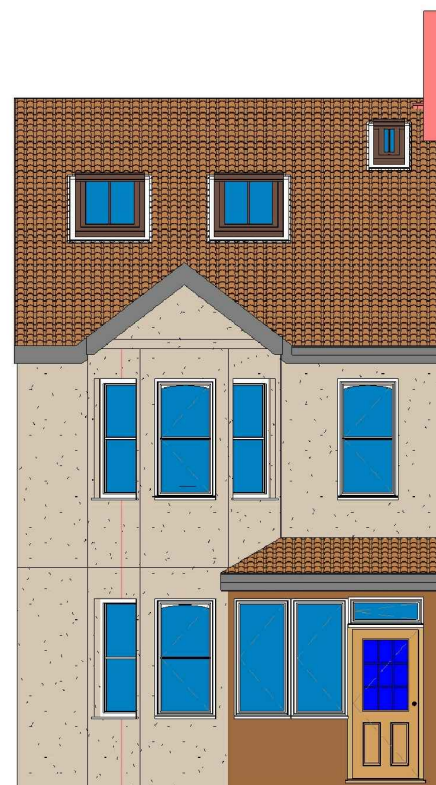

3 Proposed Front_Elevation
1 : 100

ALL PROPOSED MATERIALS/FINISHED TO MATCH WITH EXISTING.



4 Proposed Side_Elevation
1 : 100

GENERAL NOTES:

DO NOT SCALE FROM THE DRAWINGS
ALL DIMENSIONS ARE IN MILLIMETER.
VERIFY ALL DIMENSIONS AND CONDITIONS BEFORE BUILDING OR STARTING CONSTRUCTION.
NOTIFY THE DESIGNER IMMEDIATELY OF ANY DISCREPANCY OR VARIATION.
ALL WORK TO COMPLY WITH CURRENT BUILDING REGULATIONS AND CODES OF PRACTICE.



Art @ Rooshika

NISARG@HOTMAIL.COM

+44 - 7951491310

PROJECT

1 St Stephens Road West Drayton UB7 7RL

SHEET

Proposed Elevations

CLIENT

Mr & Mrs Mehta

Date

Issue Date

Drawn by

Author

Checked by

Checker

Project number

Project Number

DRWAING NUMBER

A105

Scale (@ A3)

RE