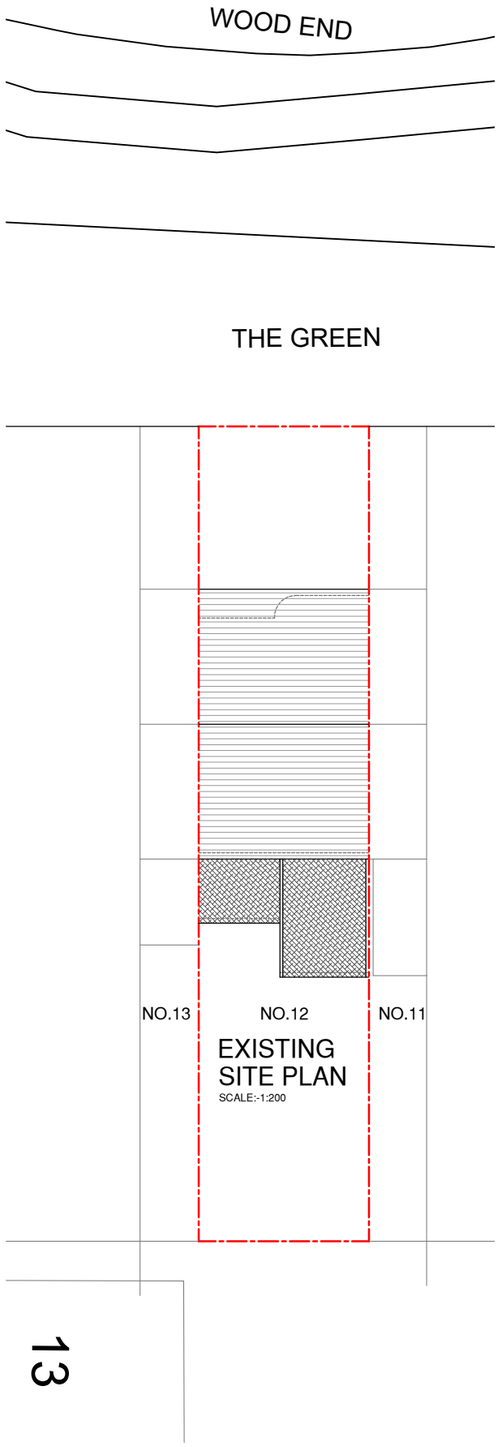

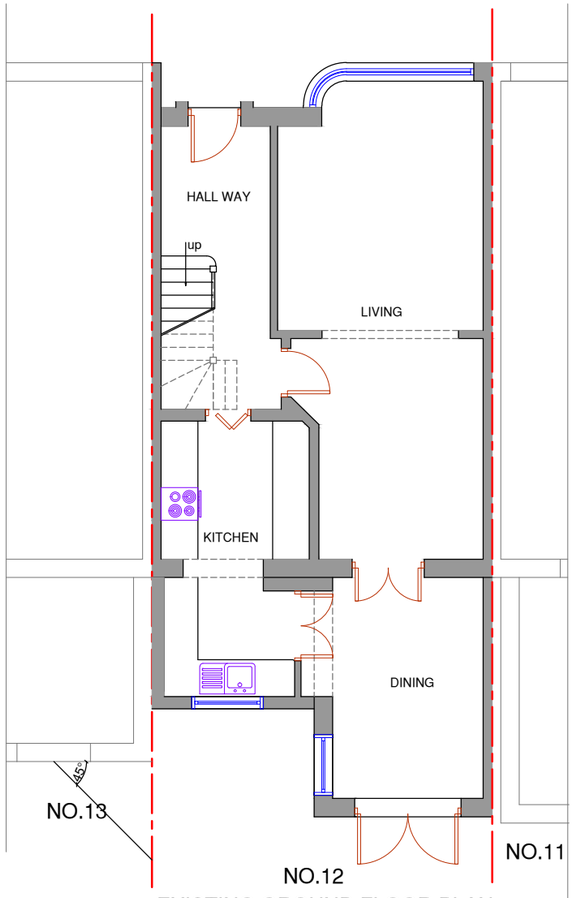

EXISTING GROUND FLOOR PLAN

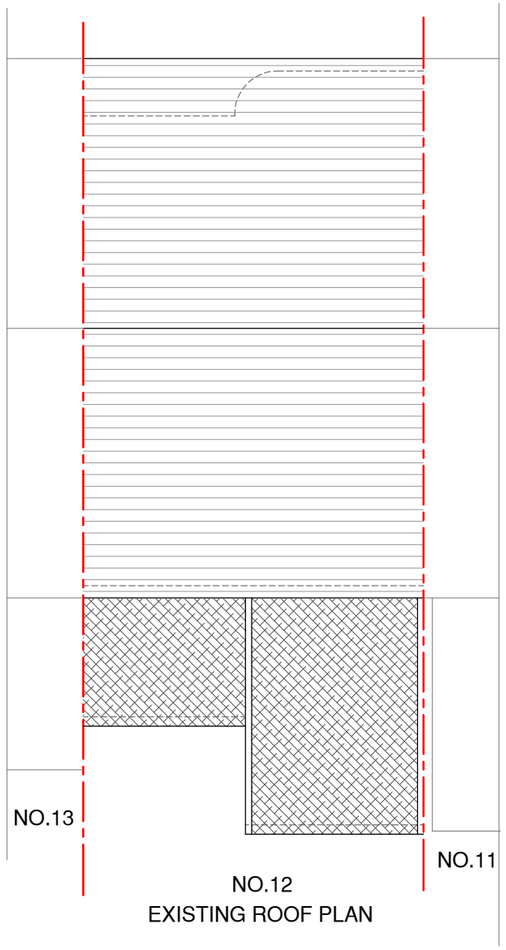

EXISTING ROOF PLAN

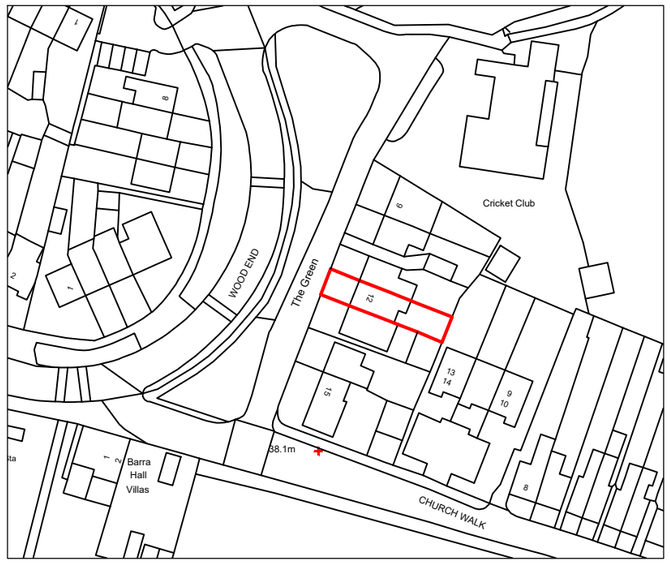

LOCATION PLAN

1 : 1250 SCALE

0m 5m 10m 15m 20m

SCALE @ 1:200

0m 10m 20m 30m 40m 50m 60m 70m 80m 90m 100m

SCALE @ 1:1250

0m 1m 2m 3m 4m 5m

SCALE @ 1:100

NOTES :

Date	Revisions

SJR DESIGN LTD.

(ARCHITECTURAL DESIGN & CONSULTANT)

Client: PRATIMA, PRAGYA & PANNA ALE

Job Title

12 THE GREEN WOOD END
HAYES
UB3 2RW

Drawing Title

LOCATION EXISTING SITE AND FLOOR PLANS

Scale: 1 : 100 / 200 /1250 (A3)

Date: FEBRUARY 2025

Checked by: Drawn by: RS

Drg No. TP/690/01

Rev.