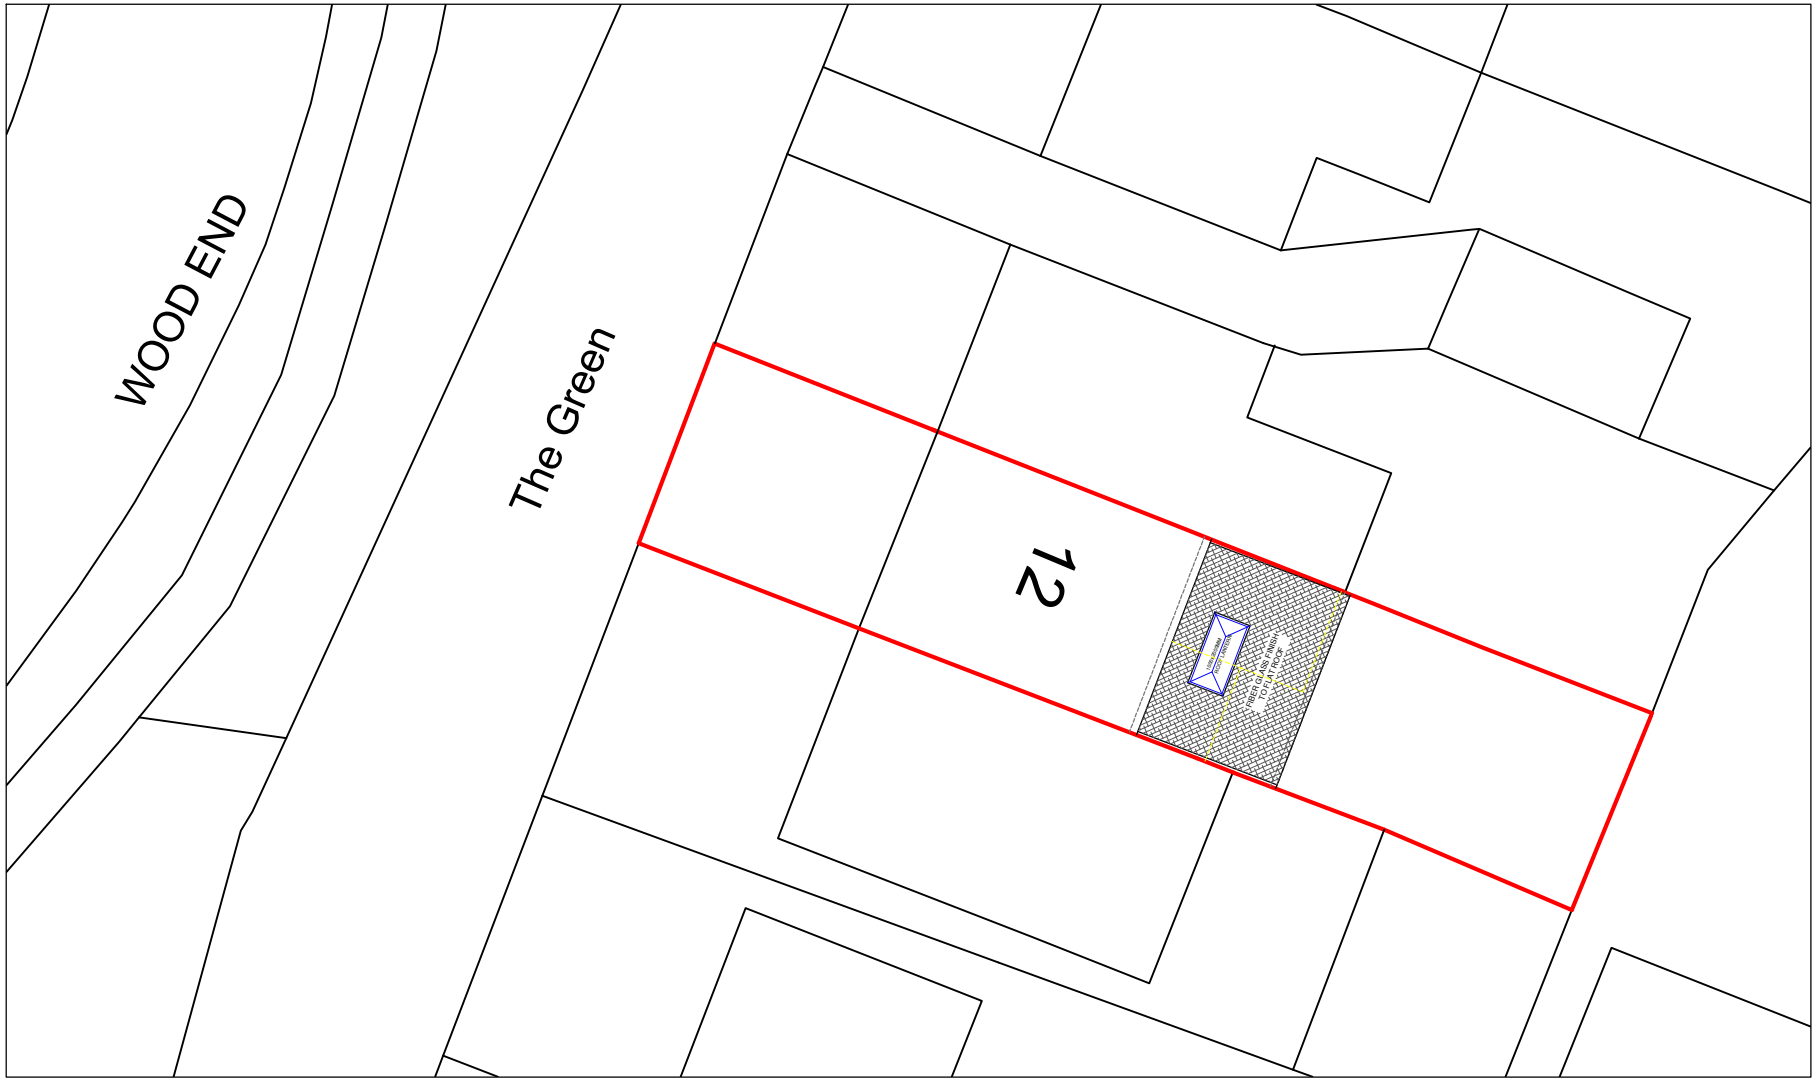

0m 5m 10m 15m 20m

SCALE @ 1:200

NOTES :

N

	Date	Revisions

SJR DESIGN LTD.
(ARCHITECTURAL DESIGN & CONSTRUCTION)

Client PRATIMA, PRAGYA & PANNA ALE

Job Title
12 THE GREEN WOOD END
HAYES
UB3 2RW

Drawing Title
PROPOSED BLOCK PLAN

Scale: 1 : 200 (A4)
Date: FEBRUARY 2025
Checked by:
Drawn by: RS

Drg No. TP/690/05
Rev.