
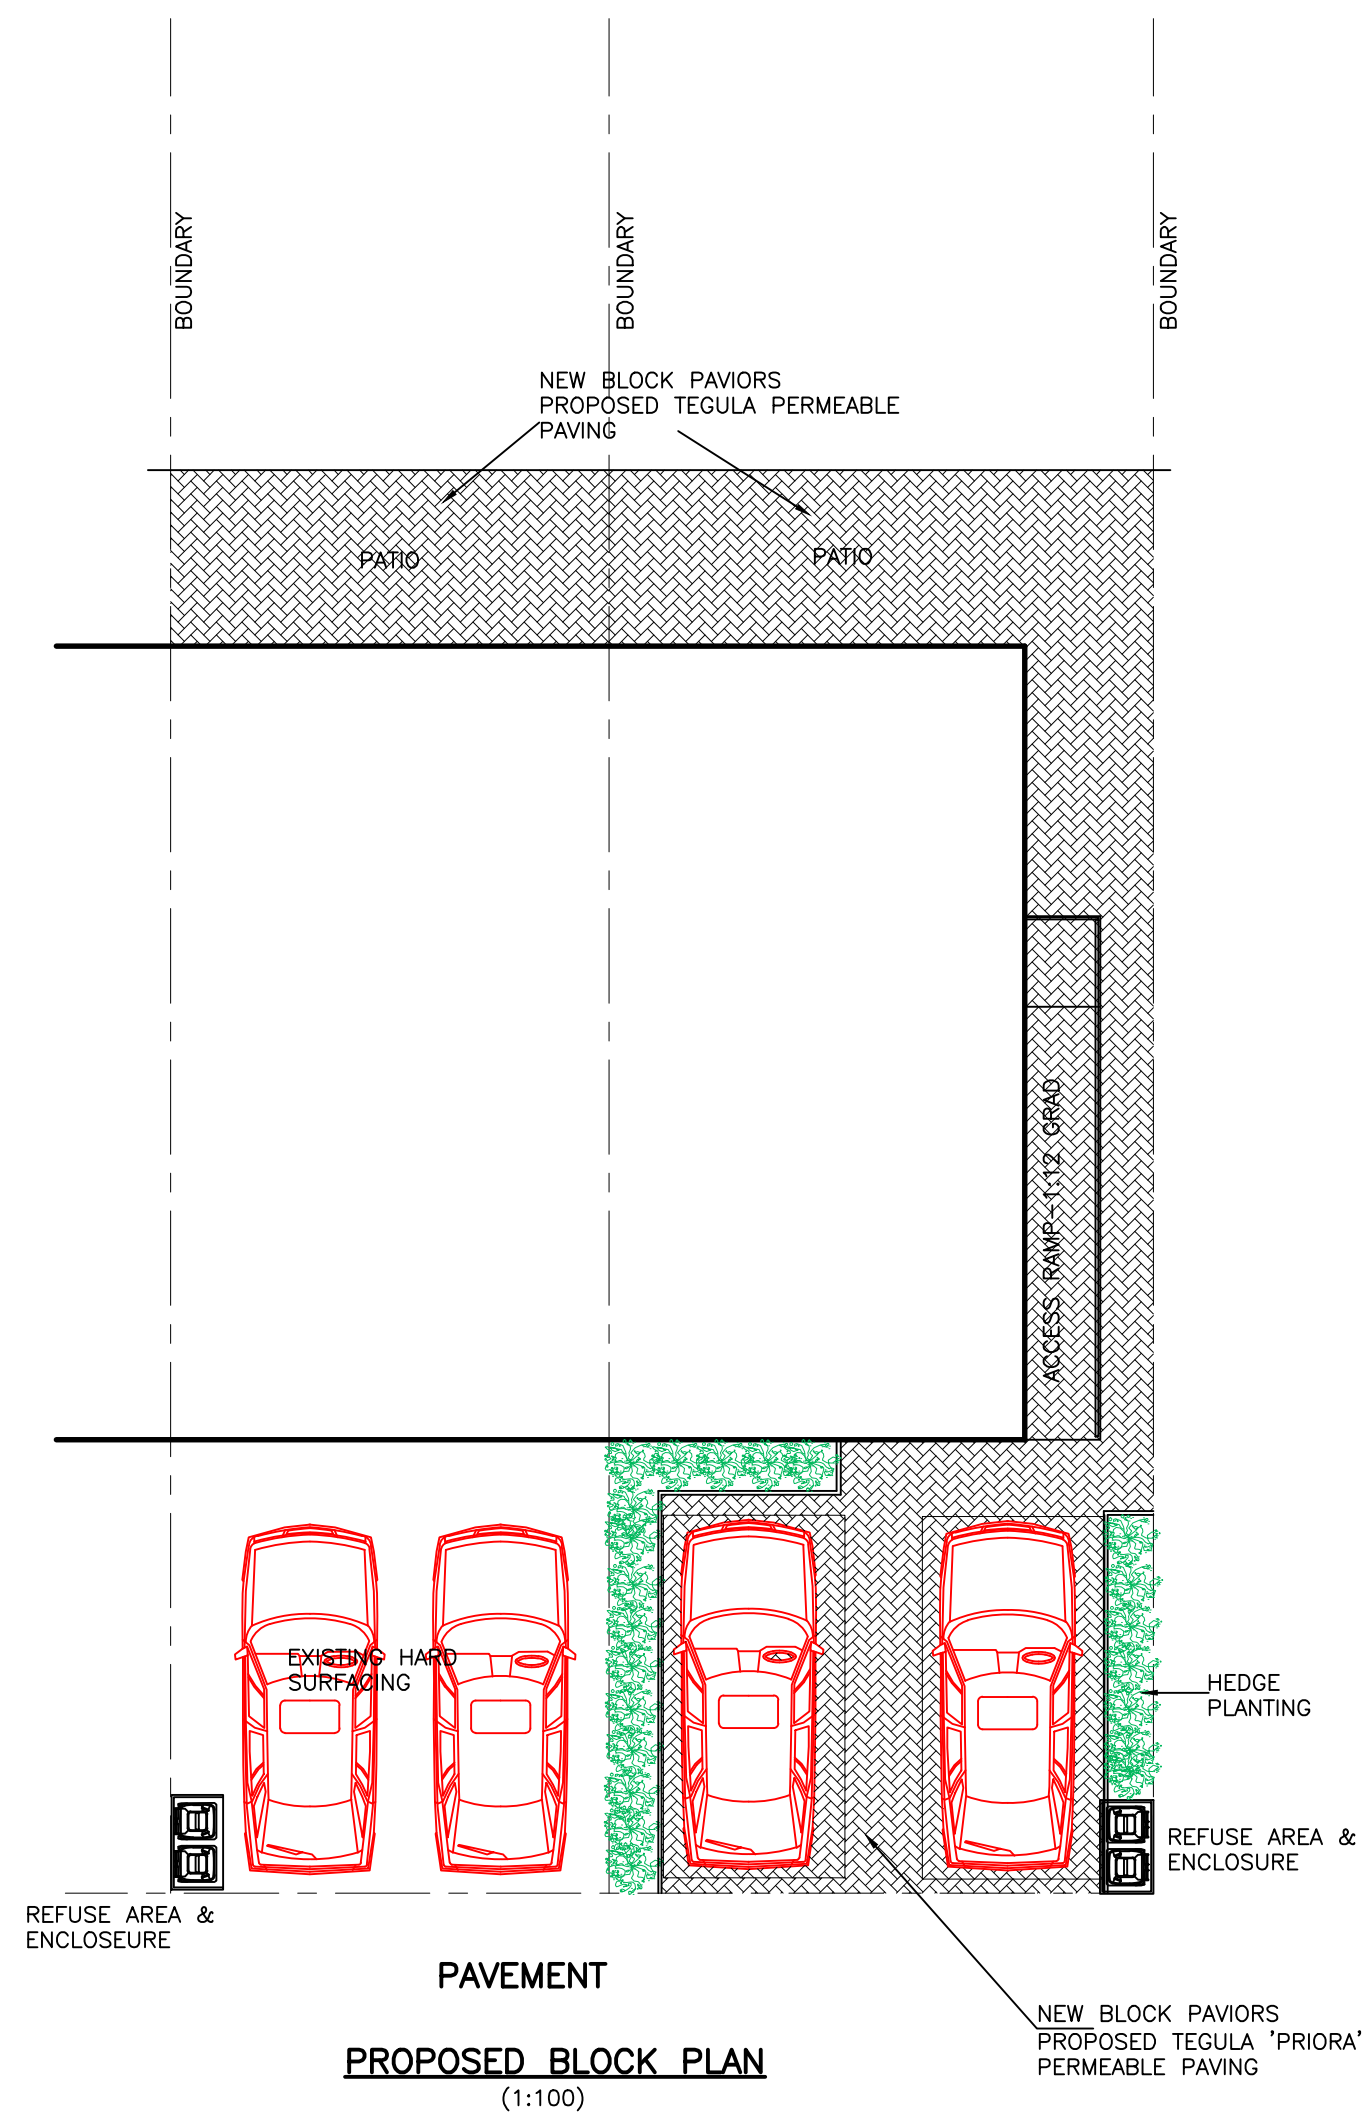
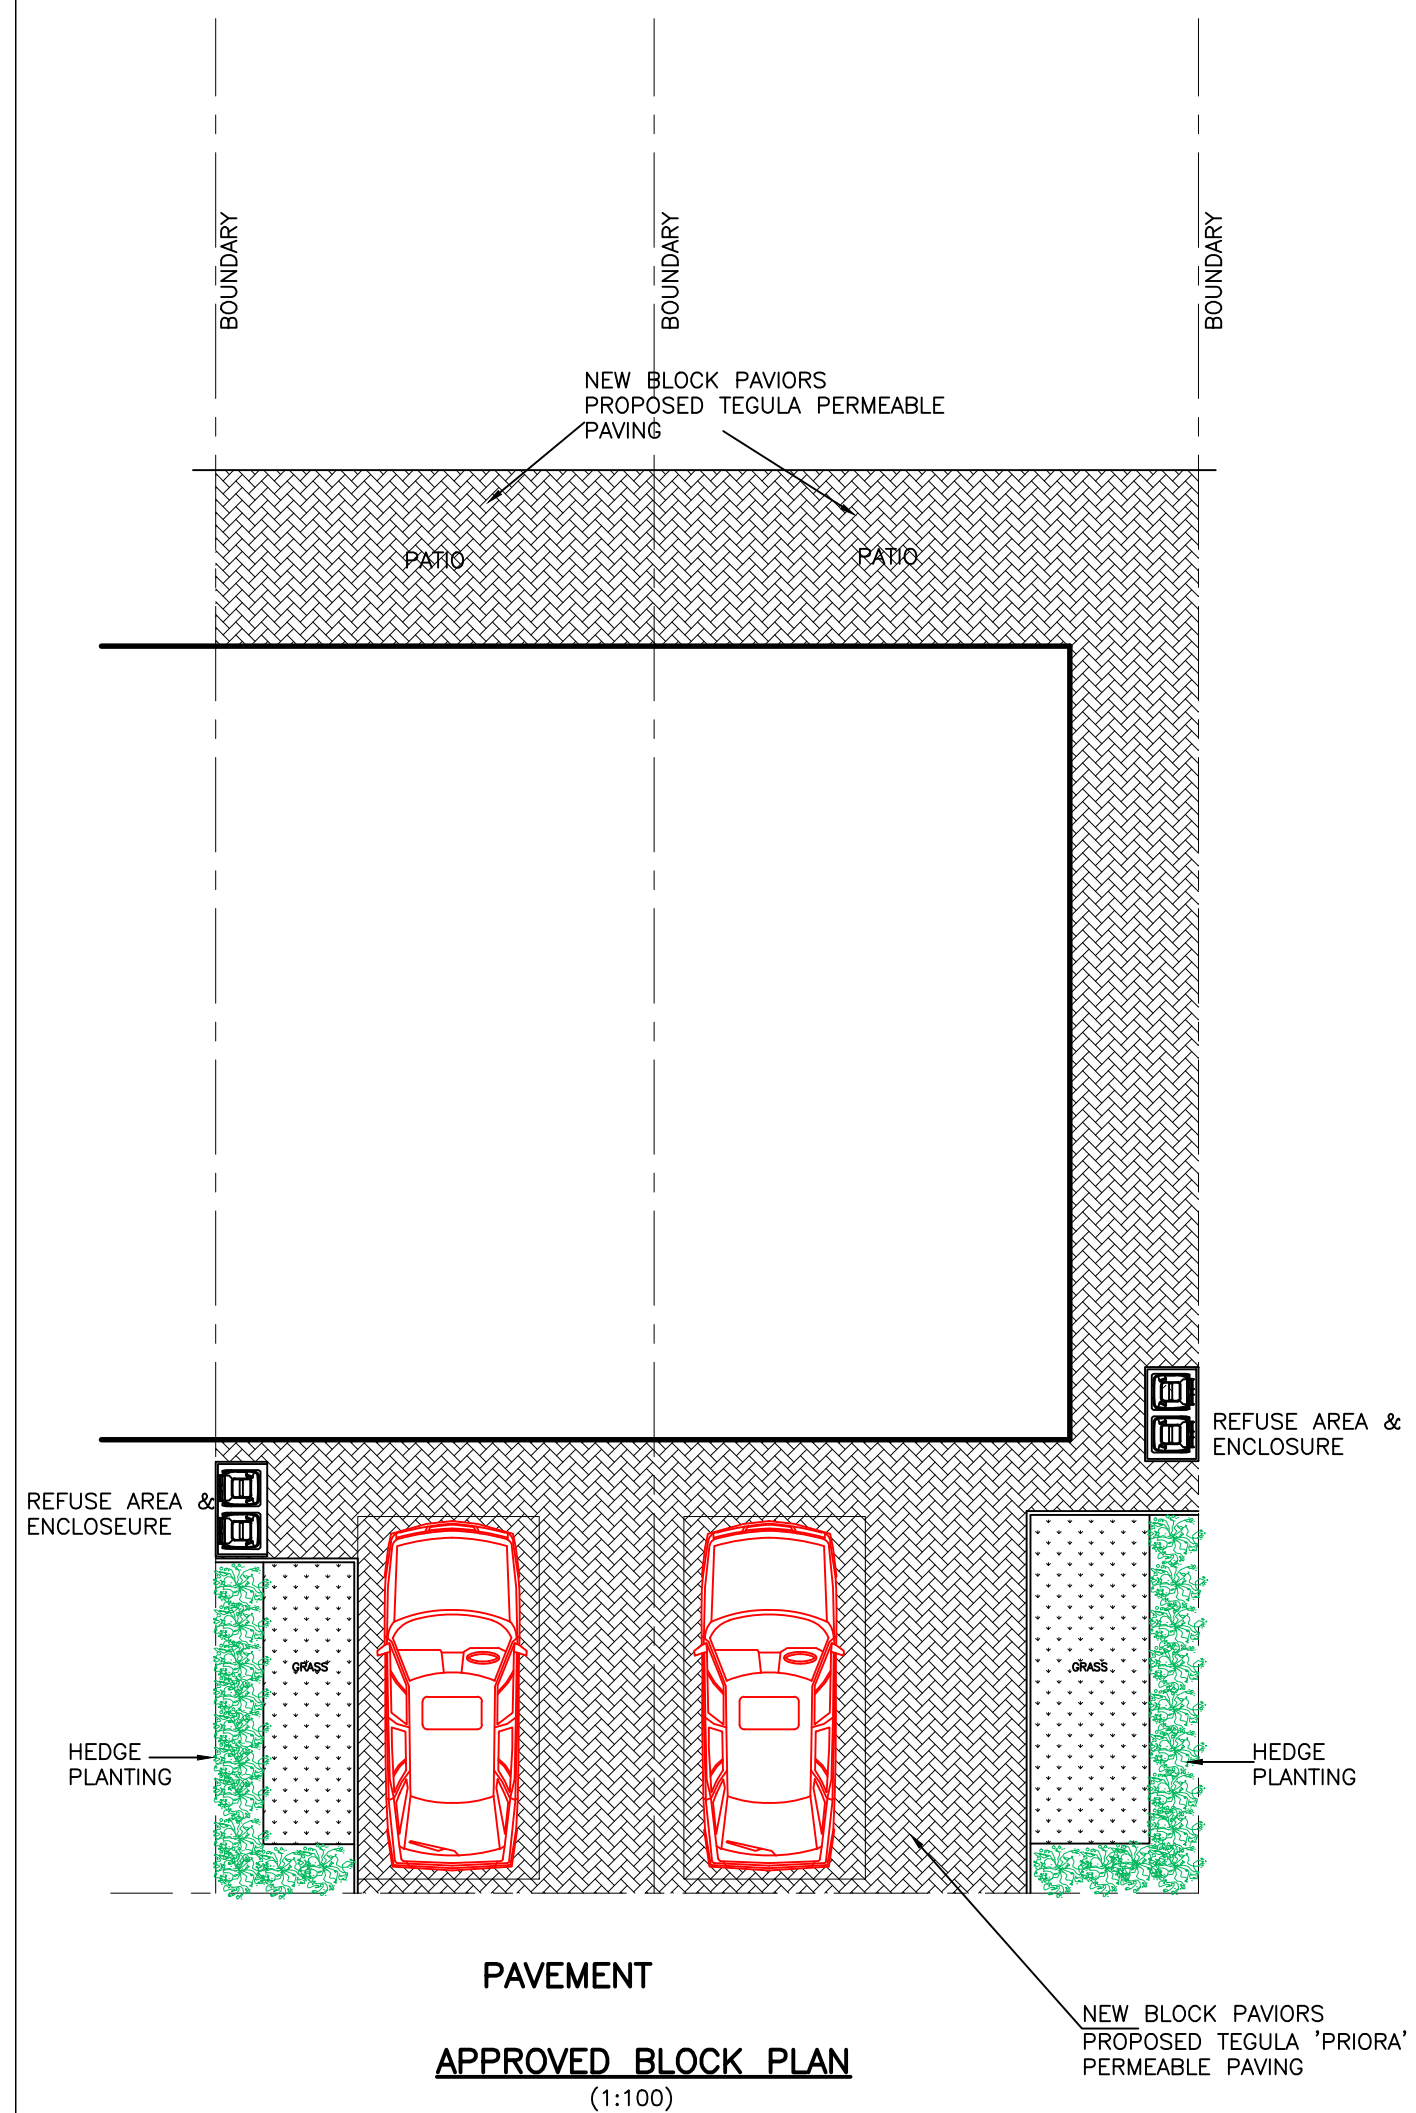


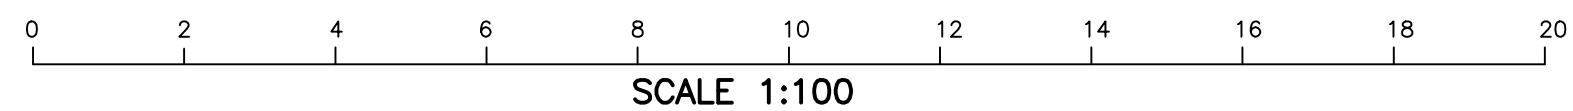

Rev	Description	Date
 KDA Designs Ltd. Architectural & Structural Services 110 TORCROSS ROAD RUISLIP MIDDLESEX kevin@kdadesigns.co.uk This drawing is property of Mr Kevin D'Austin. The information it contains is copyright and is not to be copied or used without prior permission.		
Project 110 TORCROSS ROAD RUISLIP MIDDLESEX		
Drawing PARKING PROPOSALS		
Drawn KDA	Checked	
Scale A2@1:50	Date JUNE 2021	
Drg. No. 110TR/P101		Rev