


Location Plan

Scale 1:1250



Existing Site Layout

Scale 1:500

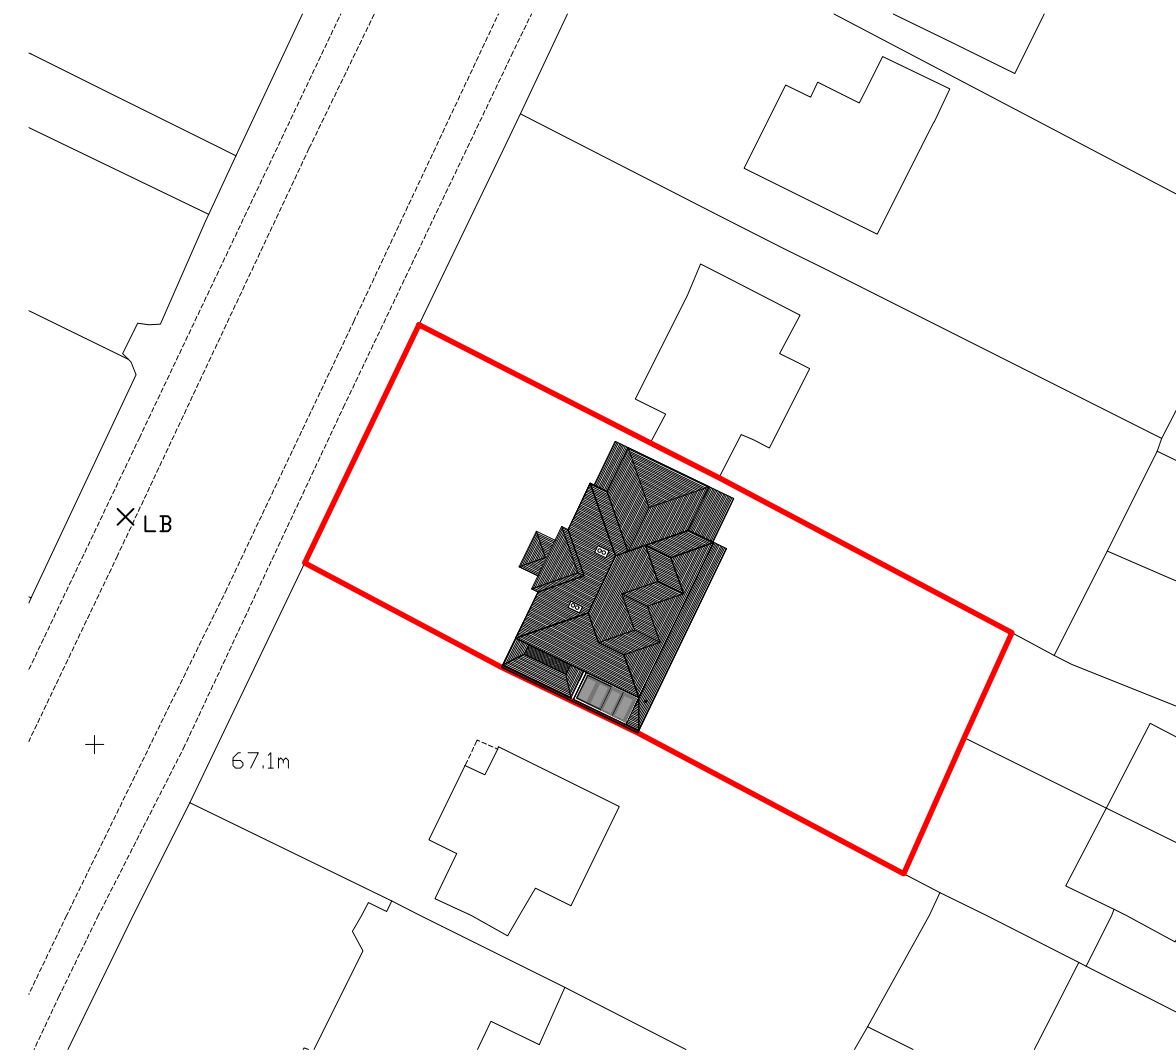

Proposed Site Layout

Scale 1:500


Rev	Date	Description

**Fluent**[®]
ARCHITECTURAL DESIGN SERVICES

FLUENT
ARCHITECTURAL DESIGN SERVICES
69-71 WINDMILL ROAD, SUNBURY,
MIDDLESEX, TW16 7DT
TEL: 0800 0438838
E-MAIL: INFO@FLUENT-ADS.CO.UK
WEB: FLUENT-ADS.CO.UK

33 The Drive
Northwood Hills

Existing & Proposed
Site Layouts & Location Plan

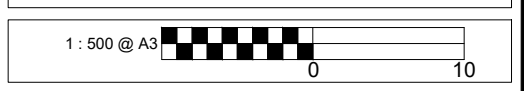

Scale 1:500 @ A3	Dwg No. FLU.1620.01
Date 20.08.2021	Rev G
Drawn SZ	