





A TWO x new set of individual 10mm perspex letters.
illuminated by flood light. Size 3170mm x 400mm. H.A.G 2.4m

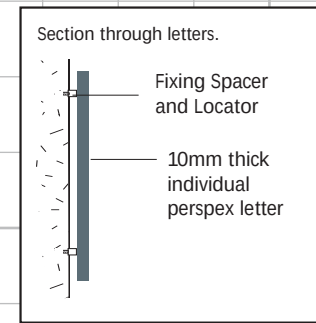


E FIVE x new 30 watt floodlights.
Size 238mm x 168mm
H.A.G: x3 5.5m.
x2 4.25m.

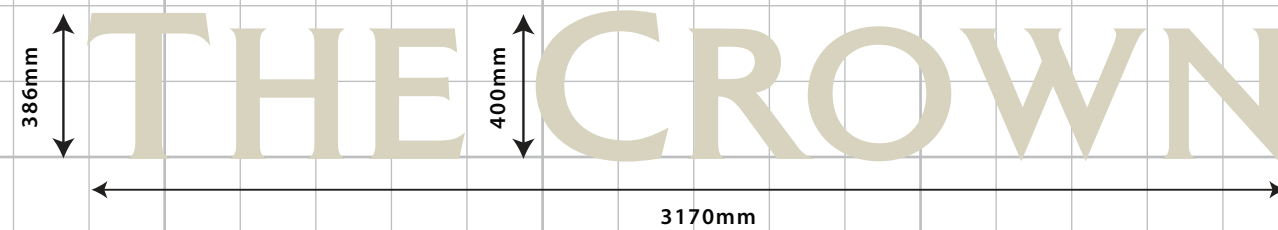

B ONE x new double sided aluminium tray sign with vinyl text, illuminated by new linolites.
Fixed to existing bracket. Panel Size 800mm x 1100mm. H.A.G 3.6m.

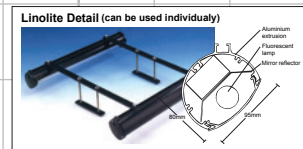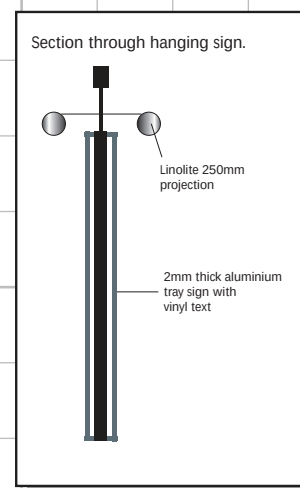

C ONE x new tray signs with vinyl text.
Size 700mm x 1100mm H.A.G 0.7m.

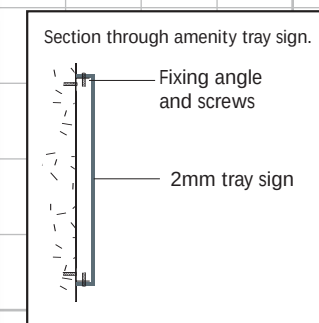

D THREE x new window vinyls.
Size. 500mm x 276mm H.A.G 1.5m.




SIGN COLOURS:


DULUX FADED INDIGO

RAL 1013


PLEASE REFER TO PAINT
MANUFACTURER SWATCHES
PRIOR TO APPROVAL

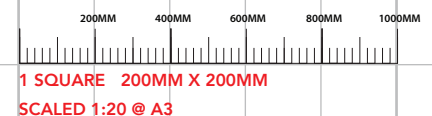

EXISTING ELEVATIONS

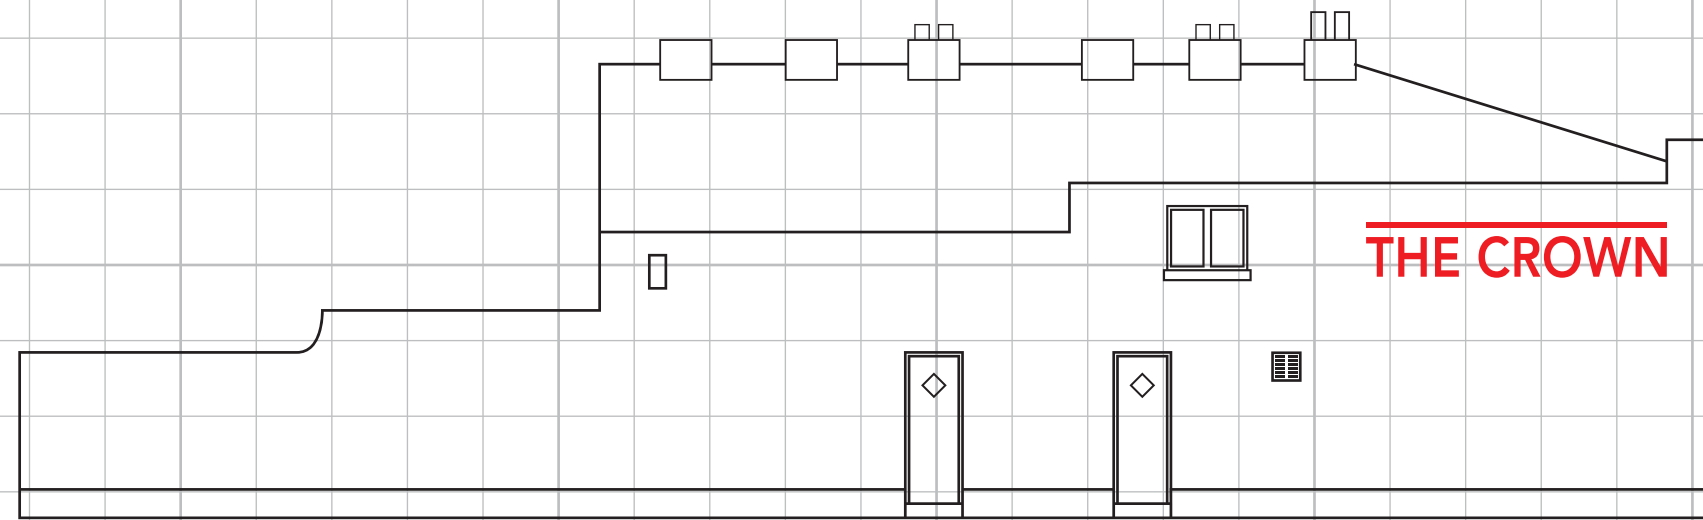


SIDE VIEW

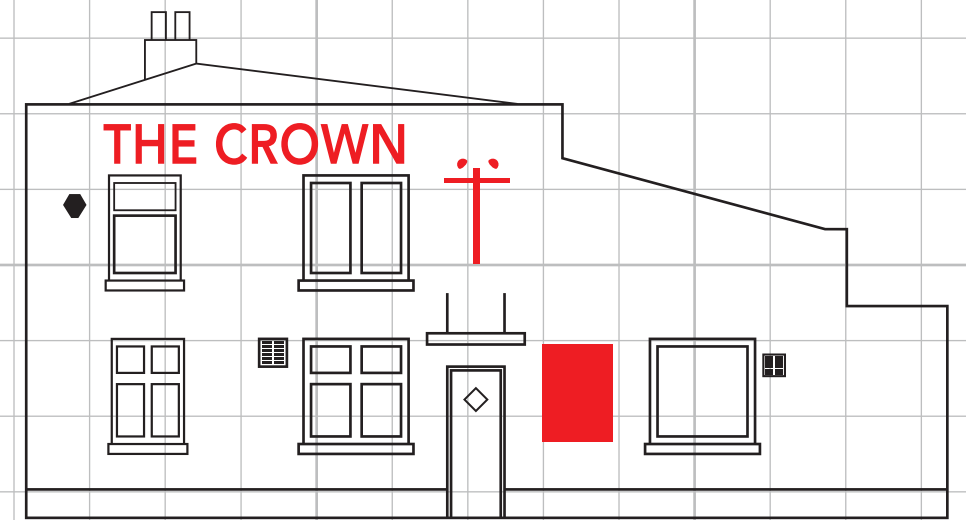


FRONT VIEW

PROPOSED ELEVATIONS

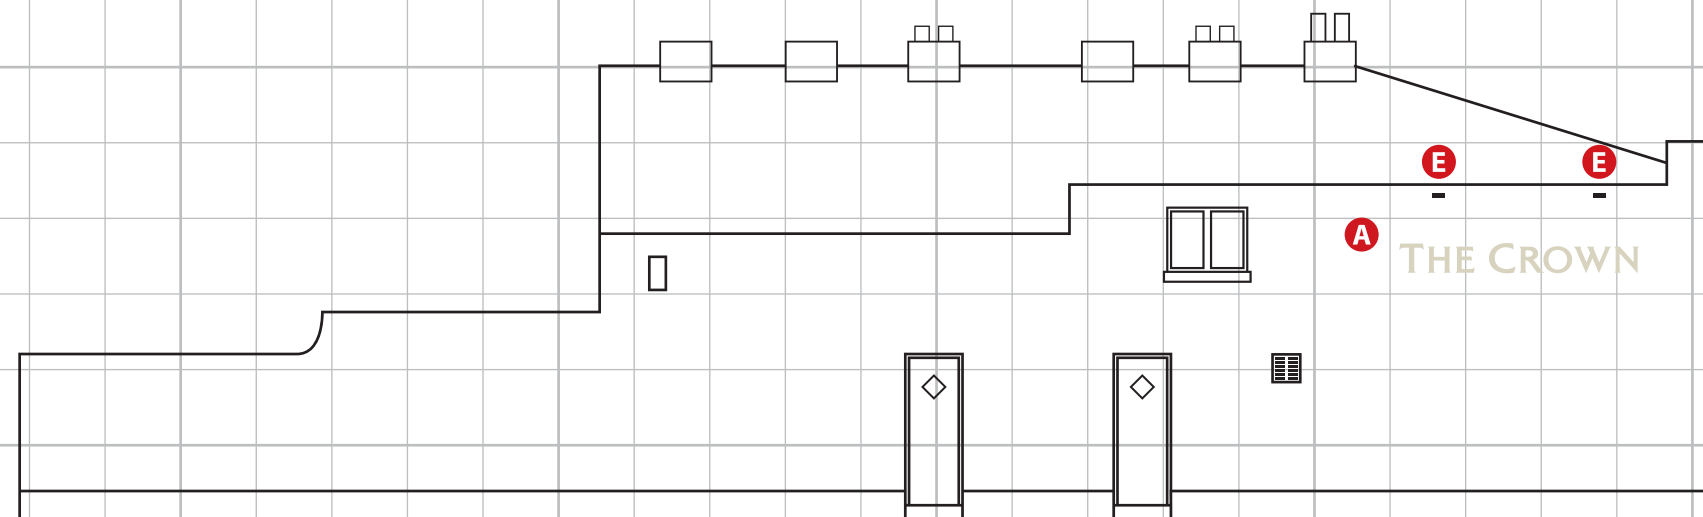

SIDE VIEW

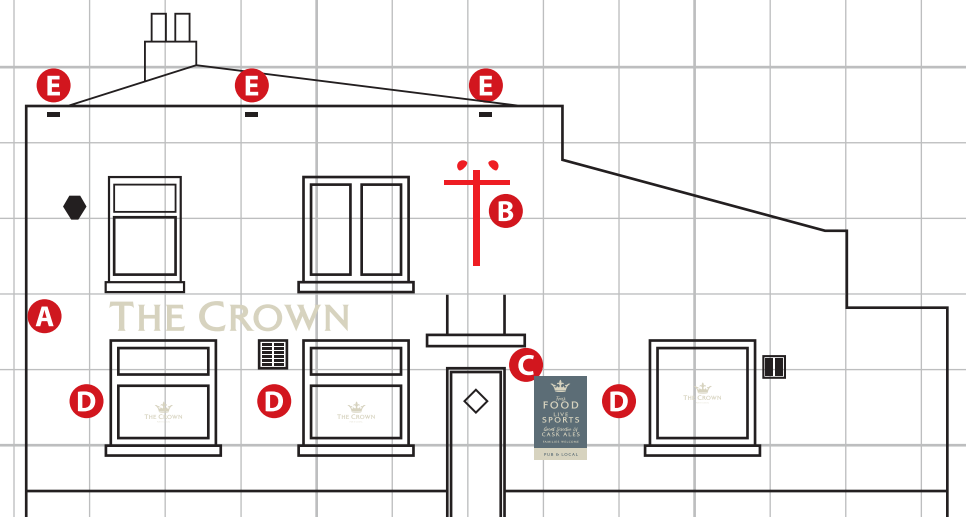

FRONT VIEW

1M 2M 3M 4M 5M
1 SQUARE 1M X 1M
SCALED 1:100 @ A3



