



EXISTING ELEVATIONS

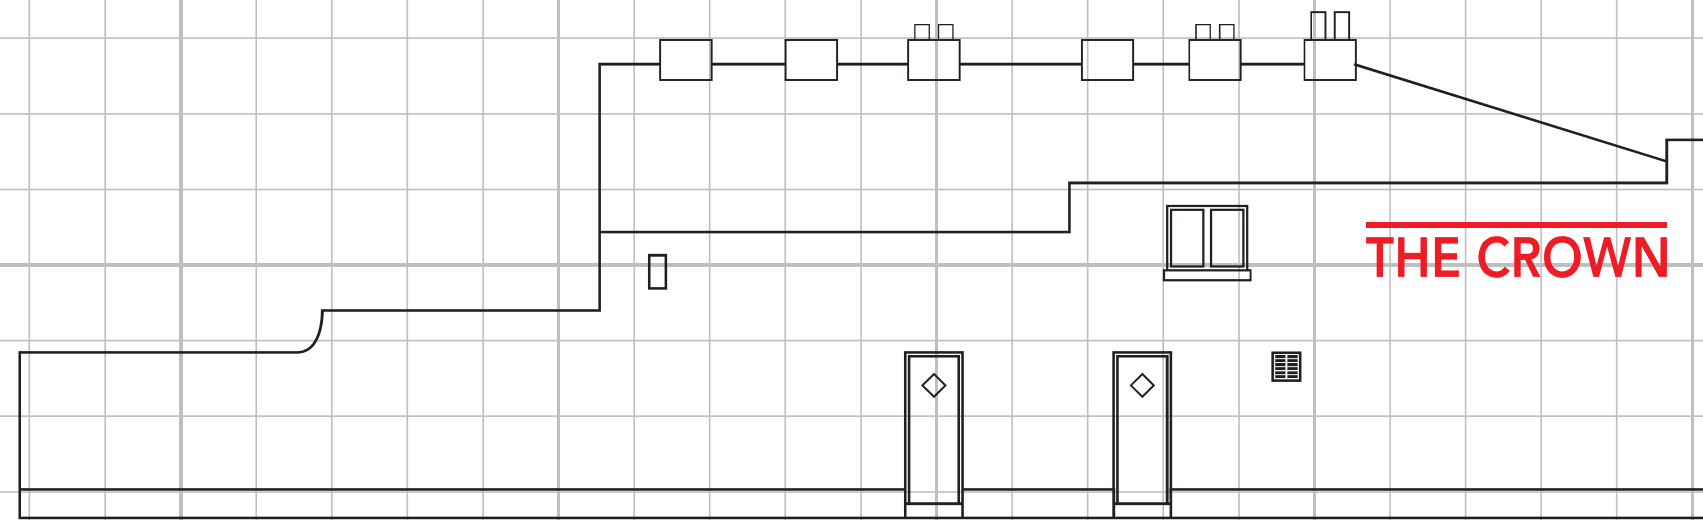


SIDE VIEW

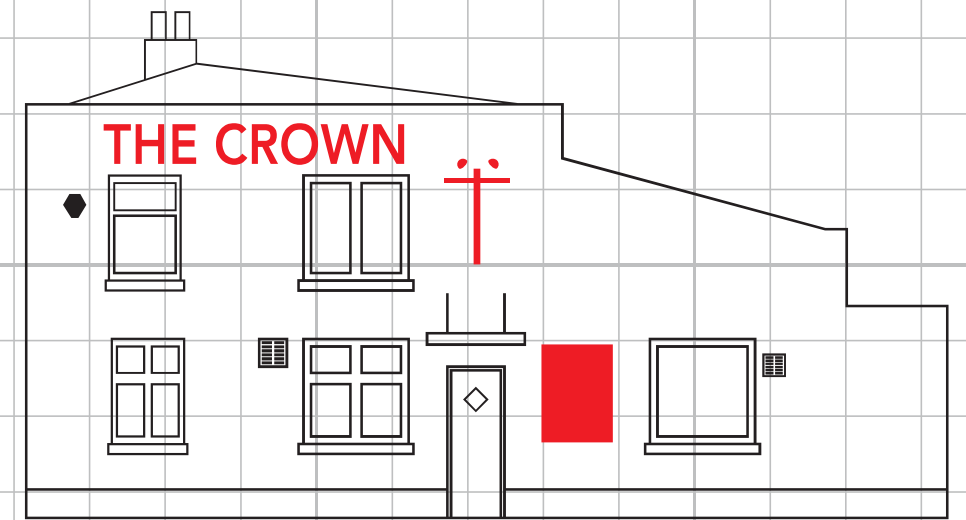


FRONT VIEW

PROPOSED ELEVATIONS

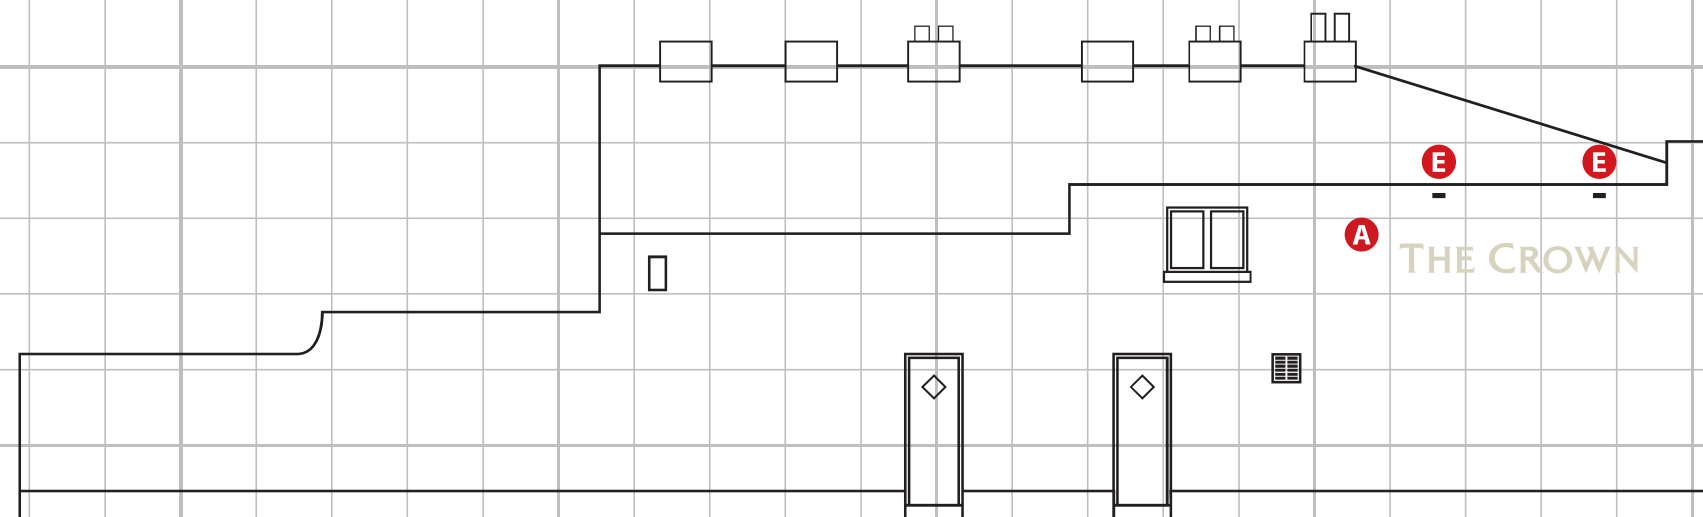

SIDE VIEW

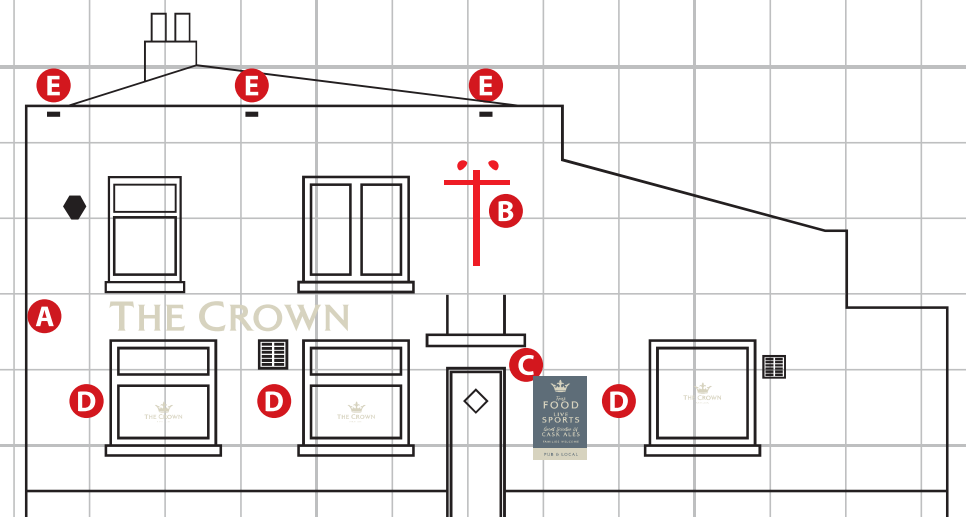

FRONT VIEW

1M 2M 3M 4M 5M
1 SQUARE 1M X 1M
SCALED 1:100 @ A3