


AMENDED


PROPOSED

Conservation - Design and Building
Extension to 42A Wood Lane Ruislip.
For Mr P. Bennett
date _____ Scale 1:100  New Extension.
 Existing Extension.

2

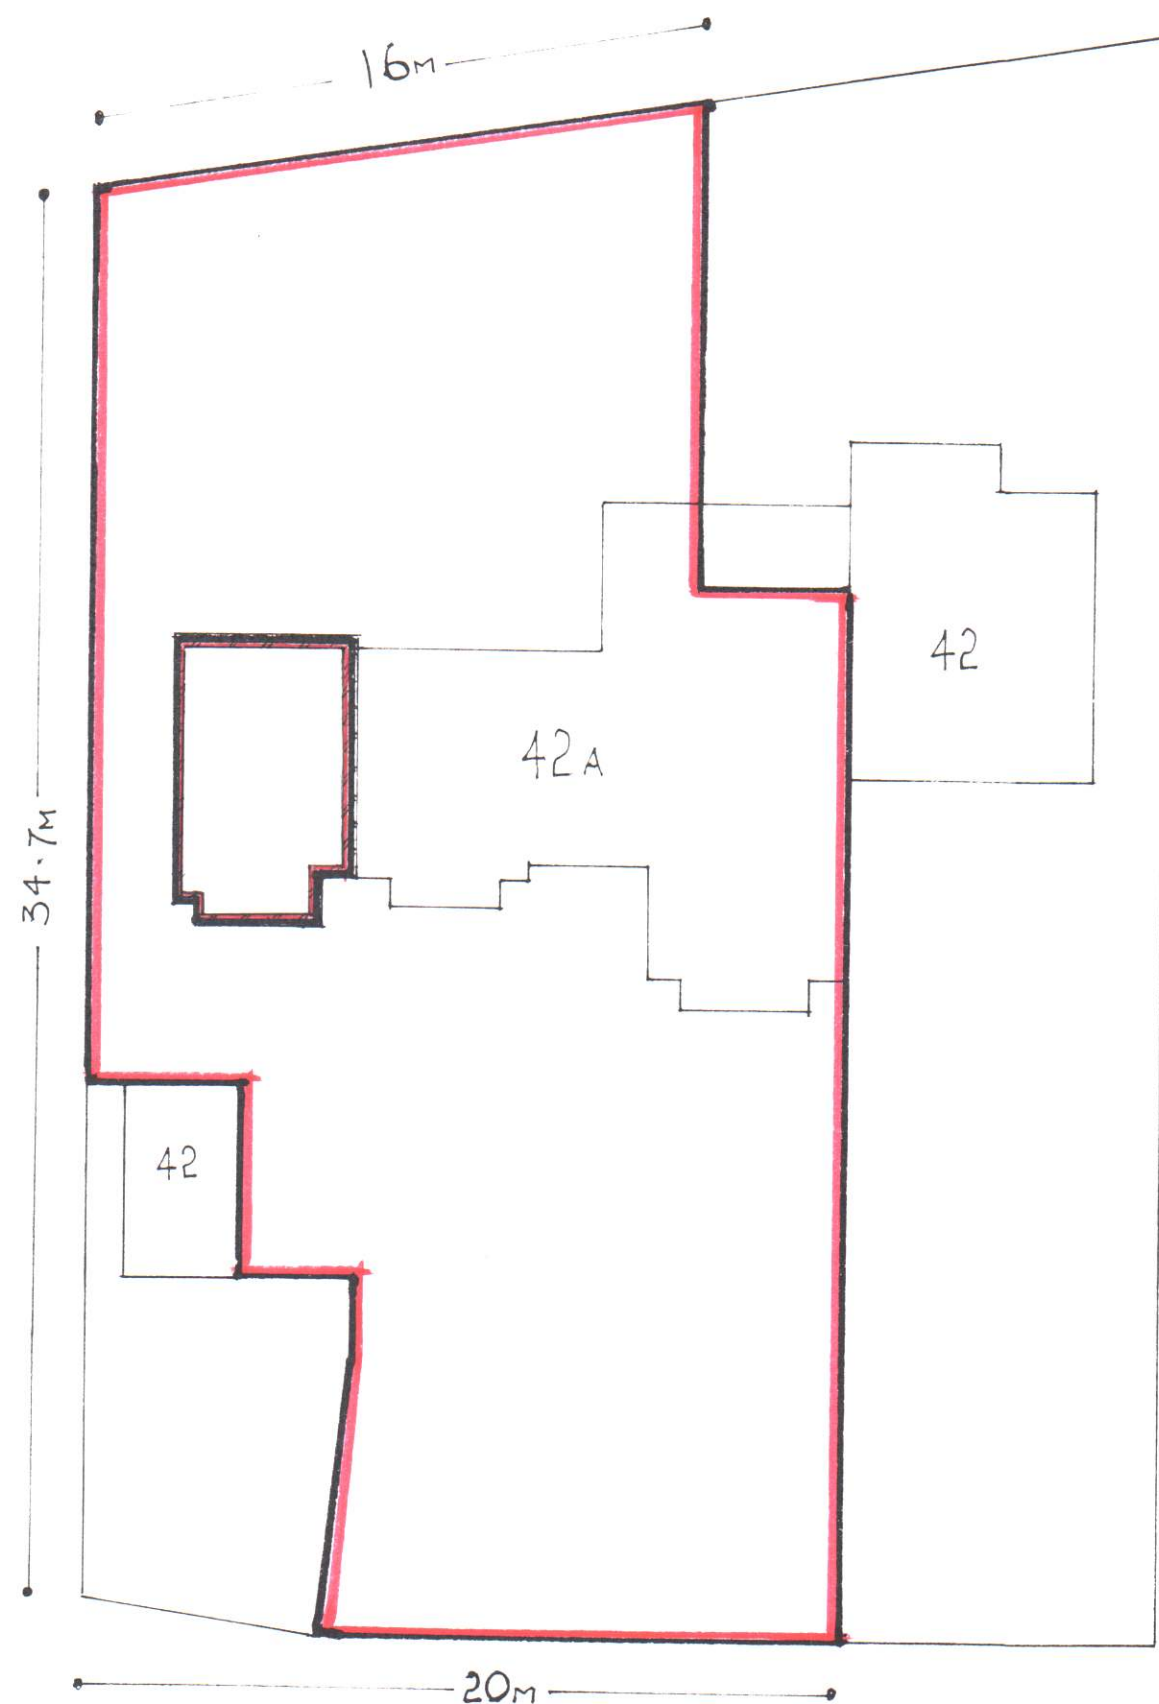

External Boundary to 42A Wood Lane.
WITH GARAGE TO 42A REMOVED.

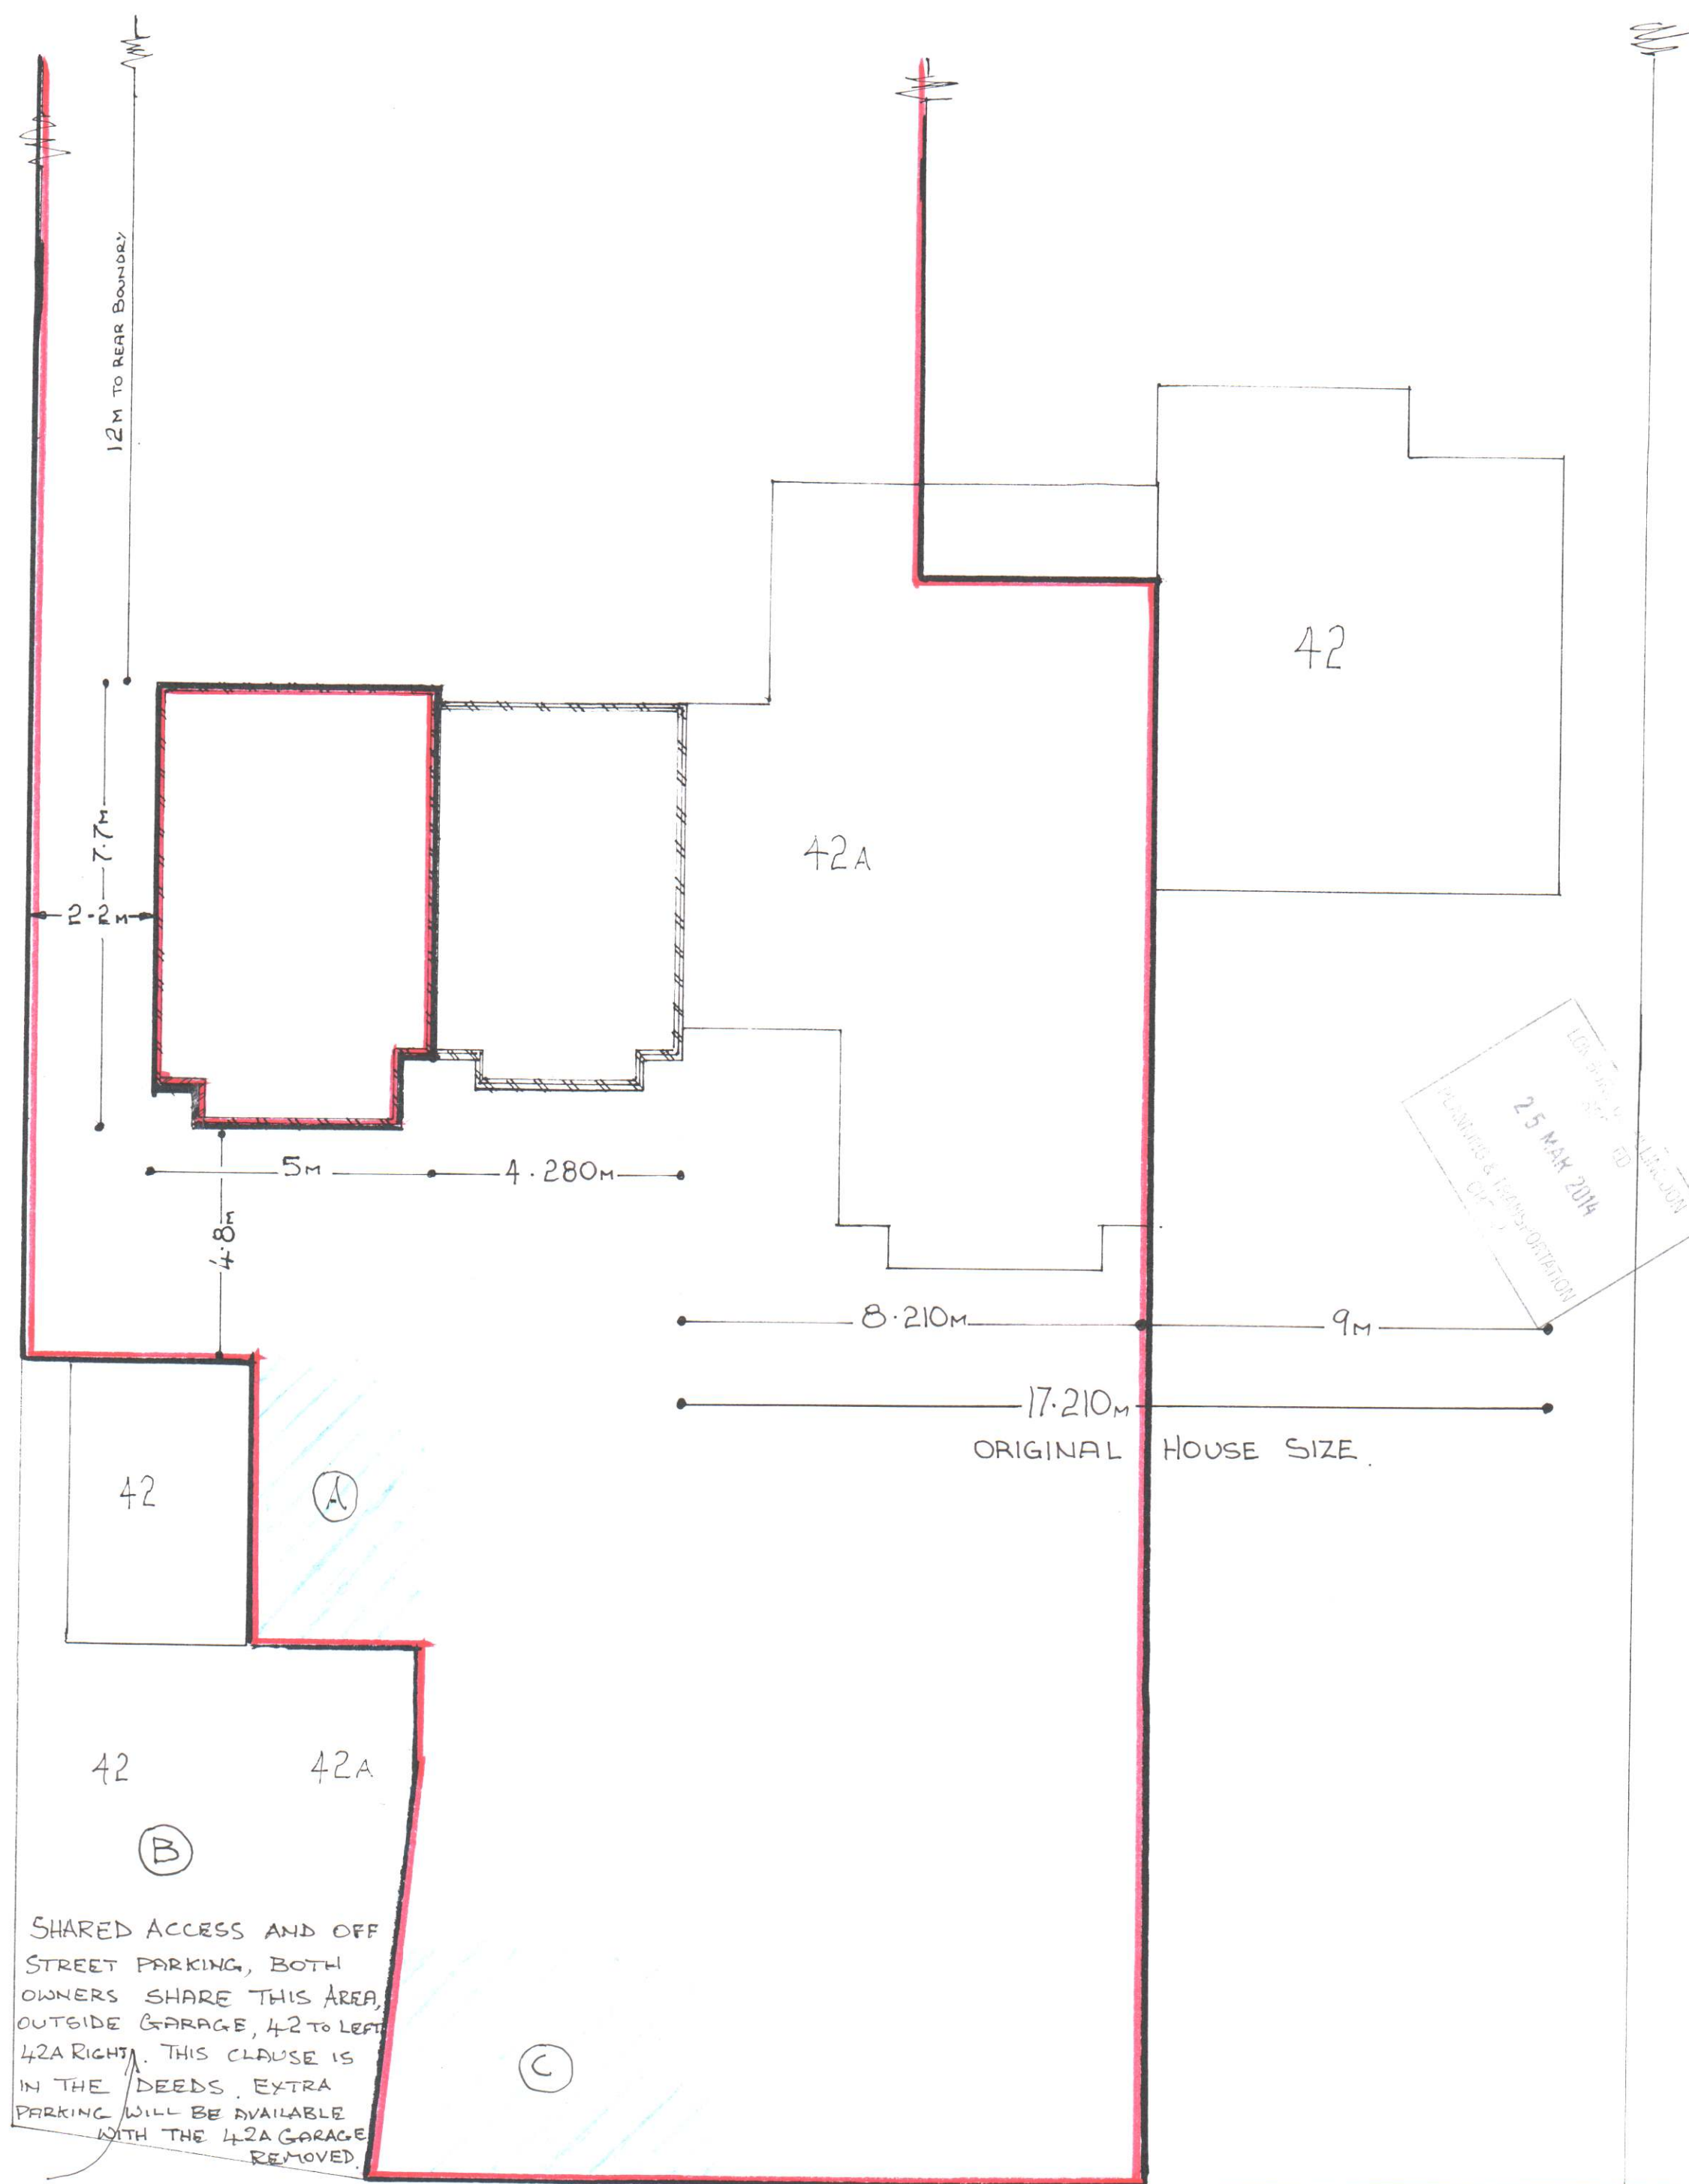

SHARED ACCESS AND OFF
STREET PARKING, BOTH
OWNERS SHARE THIS AREA,
OUTSIDE GARAGE, 42 TO LEFT
42A RIGHT. THIS CLAUSE IS
IN THE DEEDS. EXTRA
PARKING WILL BE AVAILABLE
WITH THE 42A GARAGE
REMOVED.

SHARED ACCESS TO
GARAGES 42 & 42A

New Extension to Boundary
Parking areas for 42A ... (A) FREE STANDING, (B) FREE STANDING AREA, (C) FREE STANDING AREA, HAS BEEN
WITH GARAGE REMOVED.

(A) FREE STANDING, (B) FREE STANDING AREA, (C) FREE STANDING AREA, HAS BEEN
WITH EQUAL RIGHTS FOR BOTH 42 & 42A. IN OPERATION FOR THIRTY NINE YEARS.