




Location plan 1:1250

AMENDED

Conservation — Design and Building
Extension to 42A Wood Lane Ruislip
For MR P. BENNETT.
date Scales 1:1250, 1:200


1

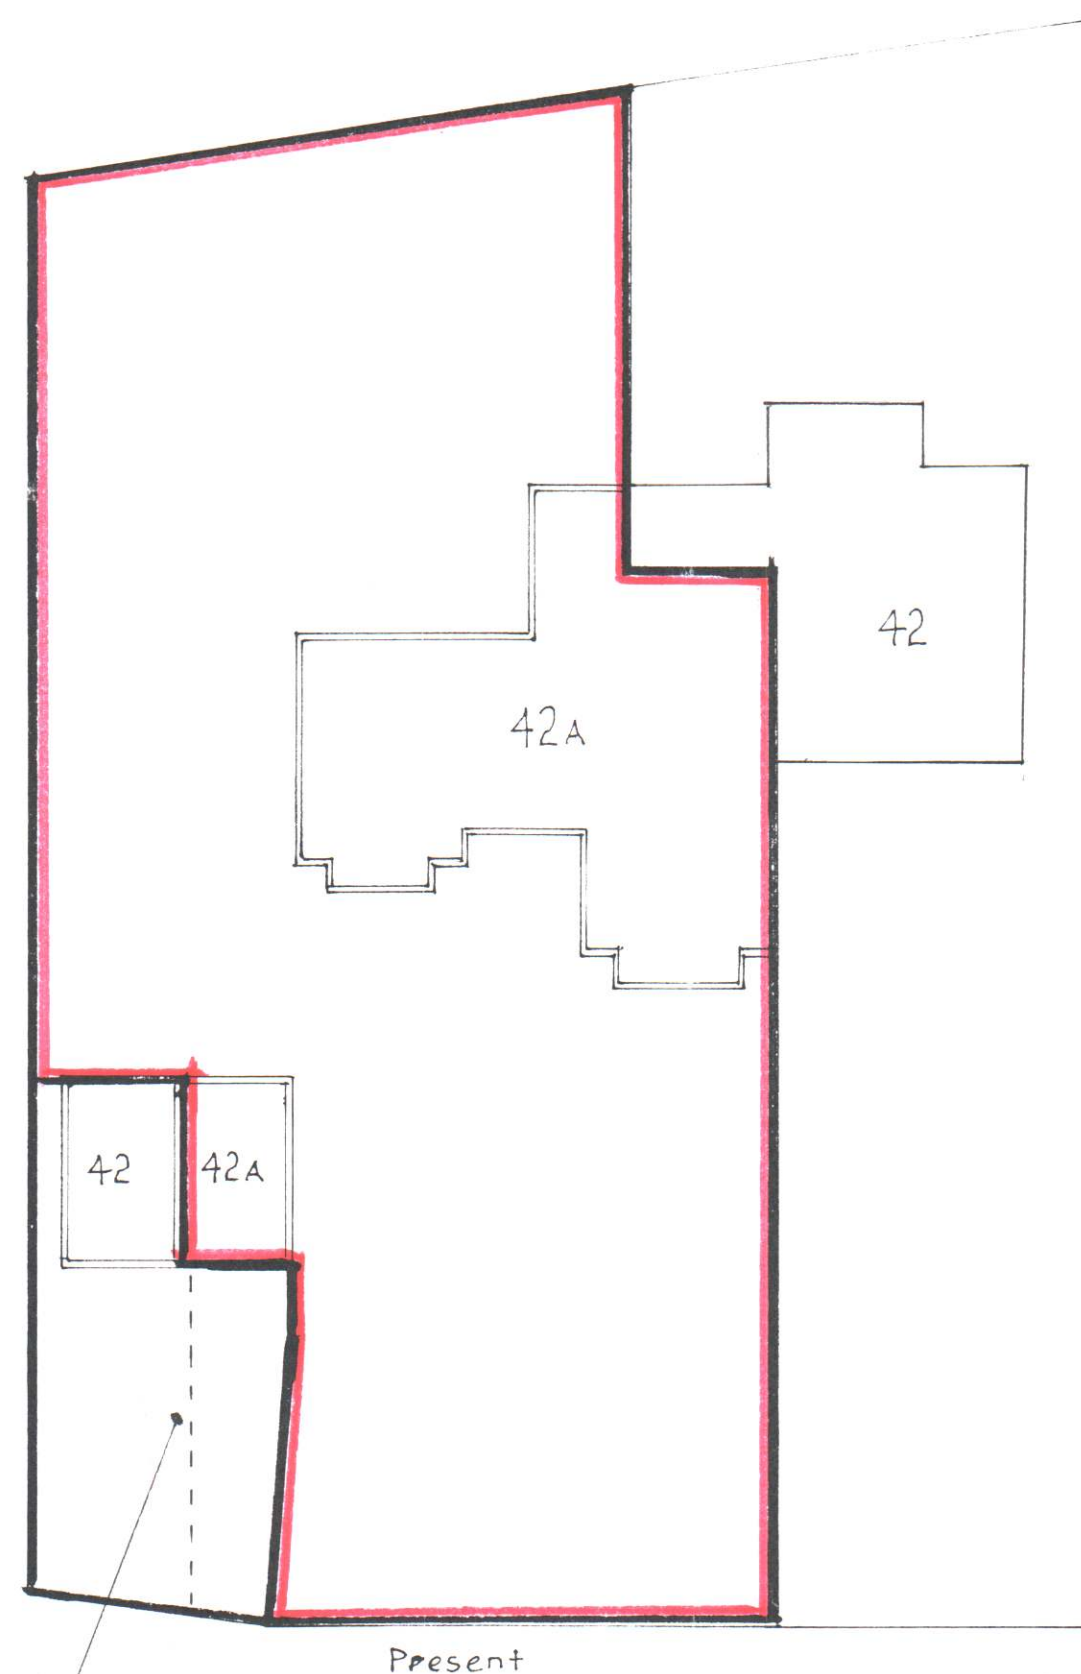


Present

LAND REGISTRY MAP BOUNDARY
PRIOR TO 42A GARAGE BEING BUILT.
BOTH SIDES OF DOTTED LINE ARE FOR
ACCESS TO GARAGES ONLY, BUT BOTH
OWNERS USE THIS AREA FOR OFF STREET
PARKING. (SEE PHOTO DRAWING 2).

Boundary to 42A Wood Lane

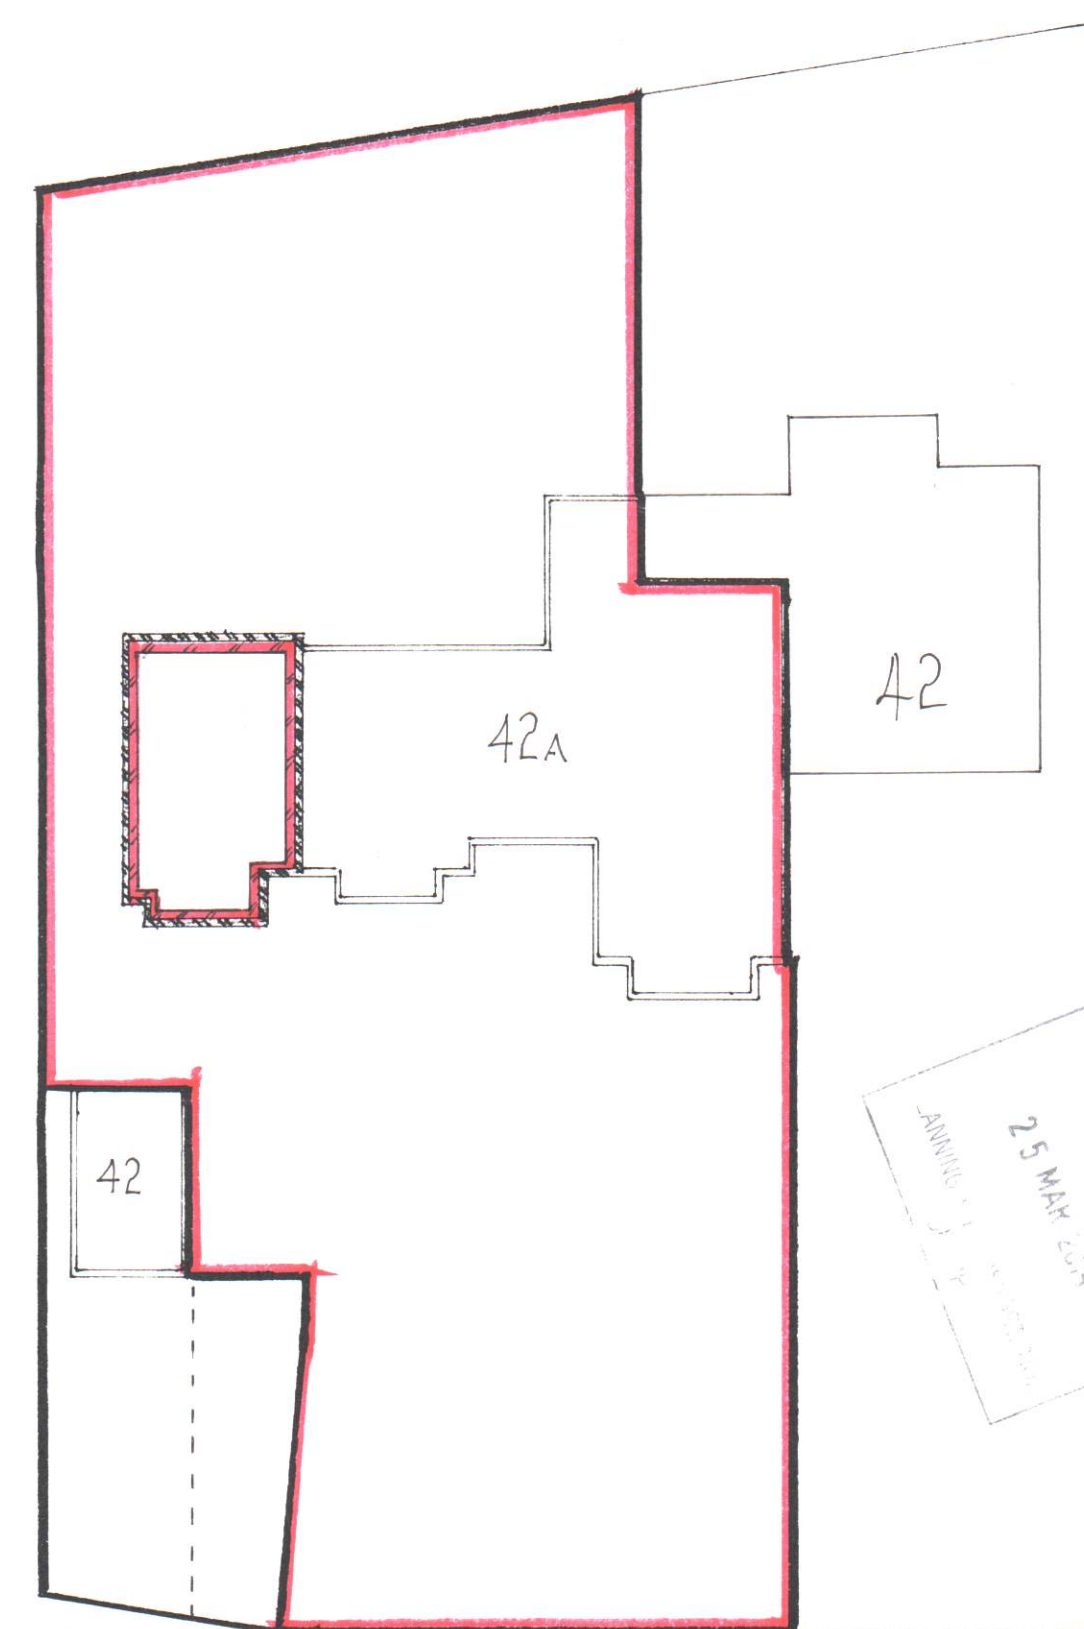

Proposed

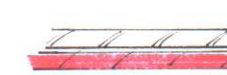

New Extension

NOTE — 42A GARAGE WAS ADDED ON WHEN
42 AND 42A WAS SPLIT IN THE 1950's

* DEMOLISH THE GARAGE 42A.