




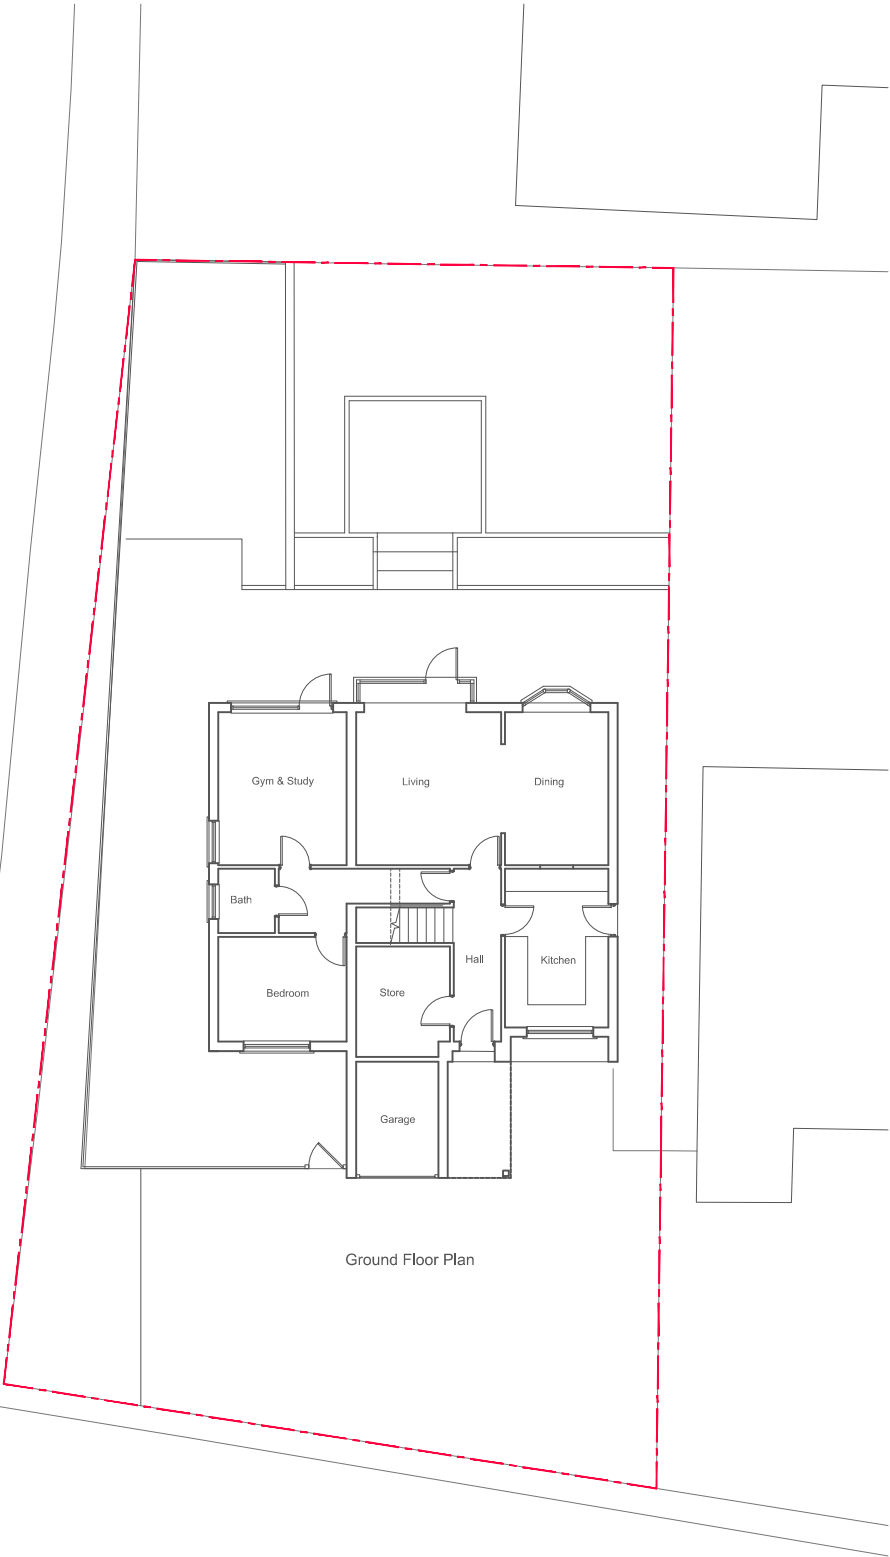

Block Plan 1:200  
As Existing

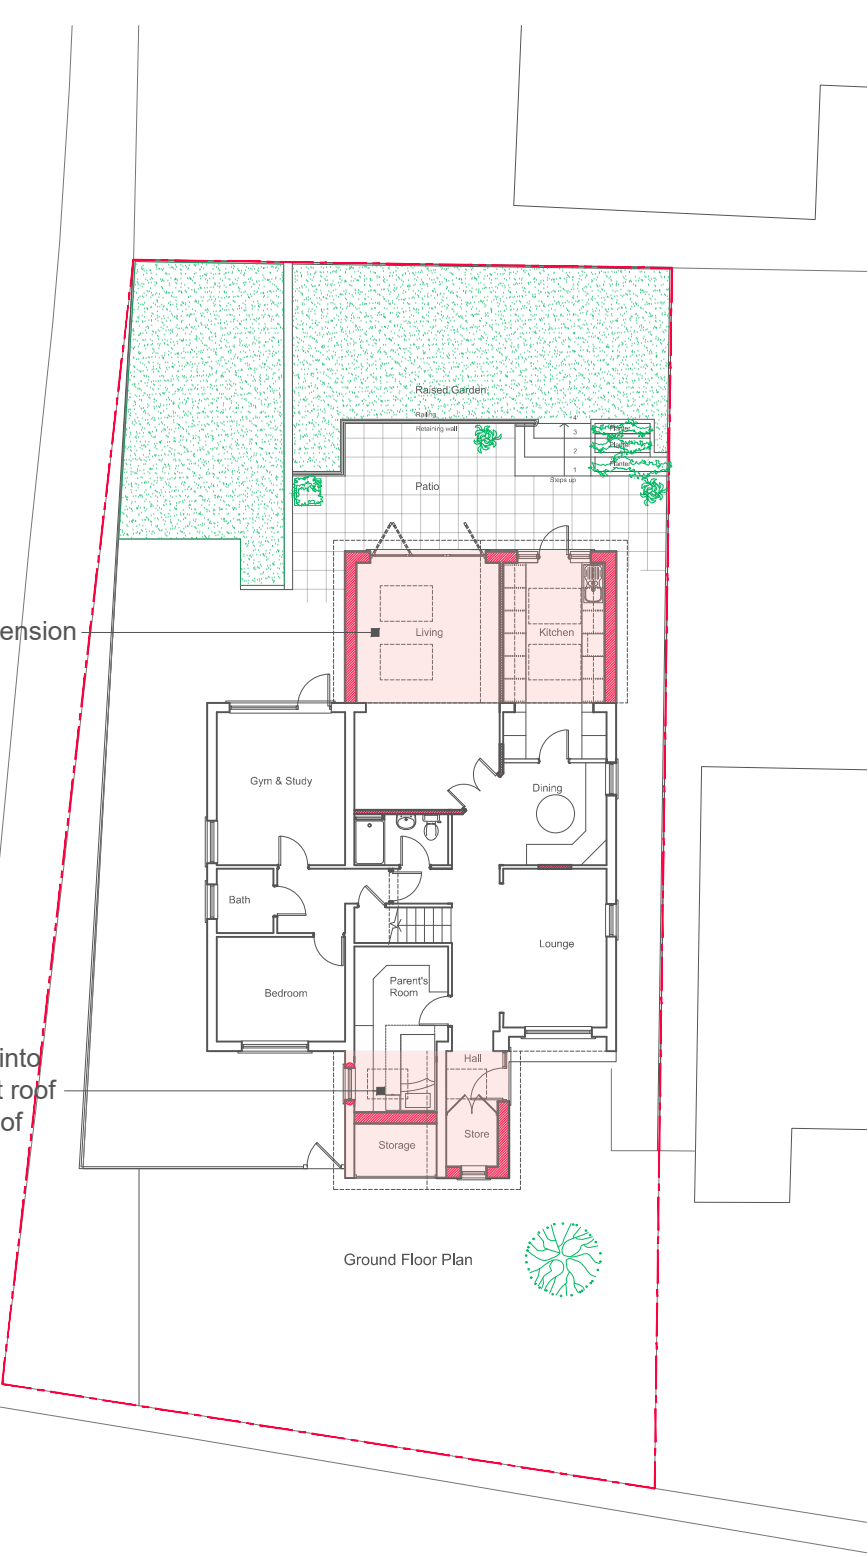

Block Plan 1:200  
As Proposed

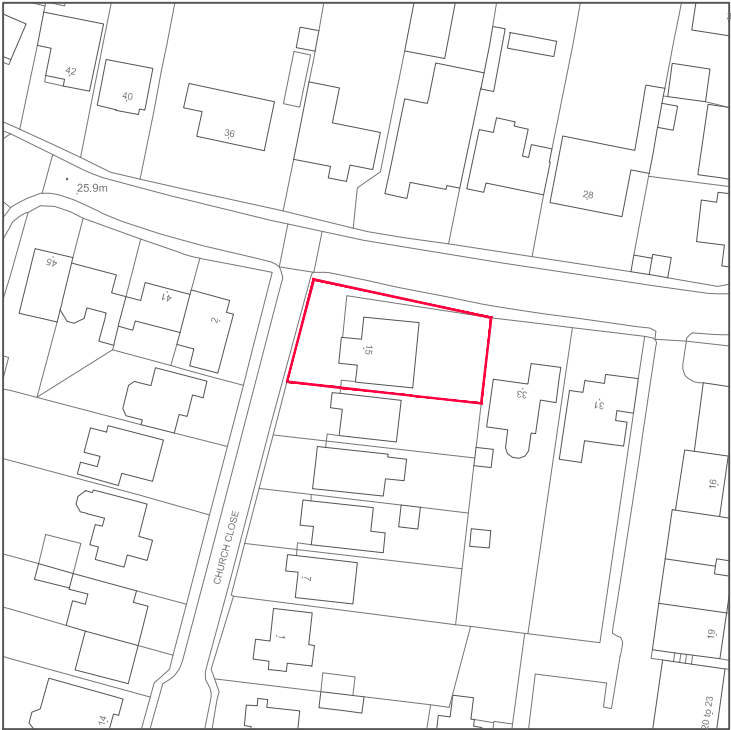

Location Plan 1:1250



Scale Bar @ 1:200

|   |     |          |         |          |         |                                      |                  |     |
|---|-----|----------|---------|----------|---------|--------------------------------------|------------------|-----|
| date   | rev | revision | drawn   | MA       | Project | 15 Church Close West Drayton UB7 7PY | purpose of issue |     |
| -   | -   | -        | checked |          |         |                                      | Planning         |     |
|   |     |          | scale   | 1:200@A3 | Drawing | Block & Location Plans               | drawing no       | rev |
|   |     |          | date    | Mar 20   |         |                                      | AA8095-E01       |     |
| ASSI + ASSI Architectural Services 20 Church Street Twickenham Middlesex TW3 3NJ M 07964 213 230 E aassi@btinternet.com |     |          |         |          |         |                                      |                  |     |