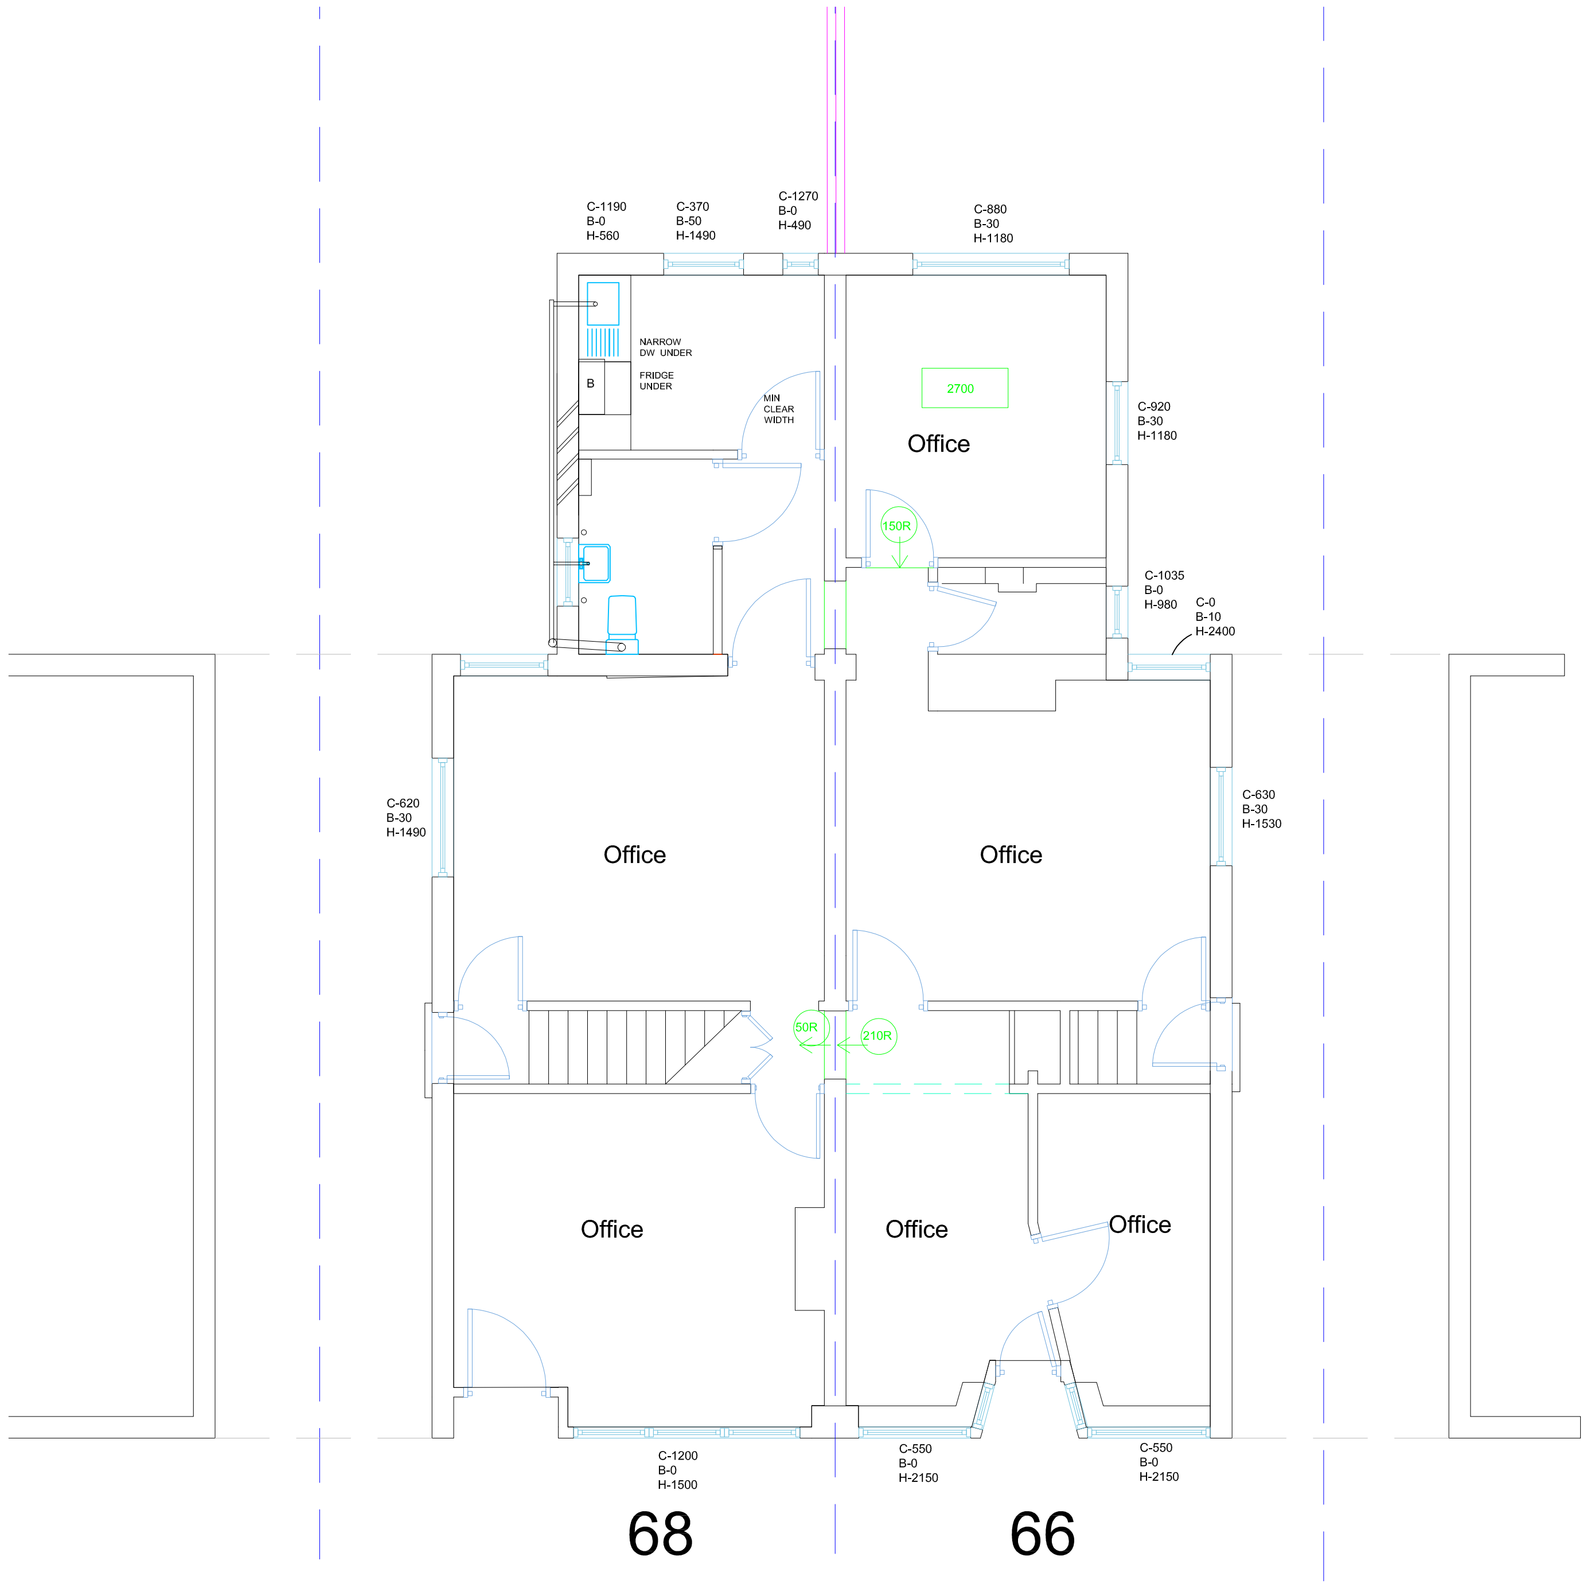

GROUND FLOOR PLAN –1:50

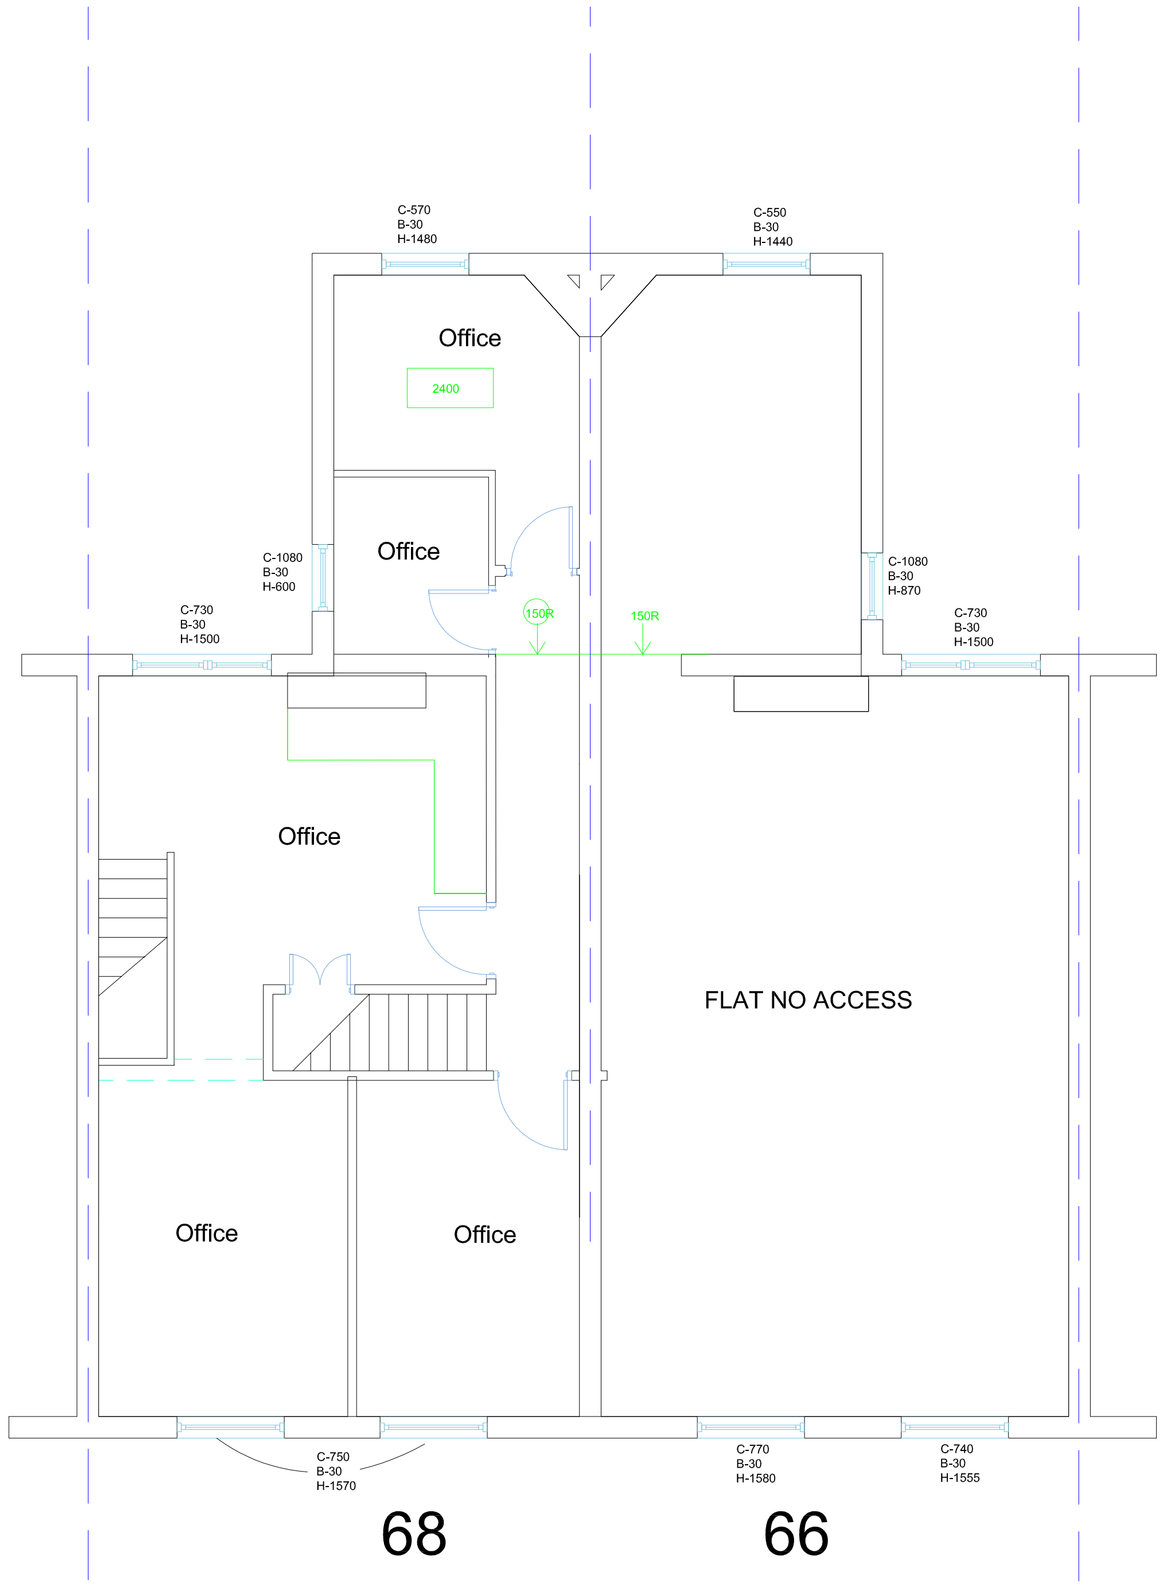

FIRST FLOOR PLAN 1:50

NOTE FIRST FLOOR IS PART OF THE GROUND FLOOR ACCOUNTANTS.

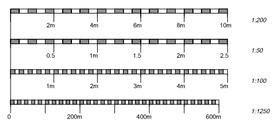

Notes:
All dimensions must be checked on site and not scaled from this drawing

© Copyright

Simon Hands and Associates
Chartered Surveyors & Architects

12 Ruislip Road
Greenford
Middlesex
UB6 9QN

Tel 020 8575 5959
Fax 020 8575 8866

email: enquiries@shandsassociates.co.uk

Client
Mr & Mrs Long

Job Title
Proposed Conversion of existing
1st Floor Office into Self Contained Flat
68 HIGH STREET
NORTHWOOD HILLS
MIDDLESEX

Drawing Title
EXISTING LAYOUT

Scale	Paper Size
1:50	A1
Date	Drawn By
16/11/20	cec

Job No	Drg No	Rev
2020184	01	A